


Approved Subject to Condition Mentioned
in the file No. EEP/7587/F-1/A dt. 2/5/16

City Municipal Corporation of Greater Mumbai
21 MAR 2016
21 MAR 2016

21 MAR 2016
21 MAR 2016

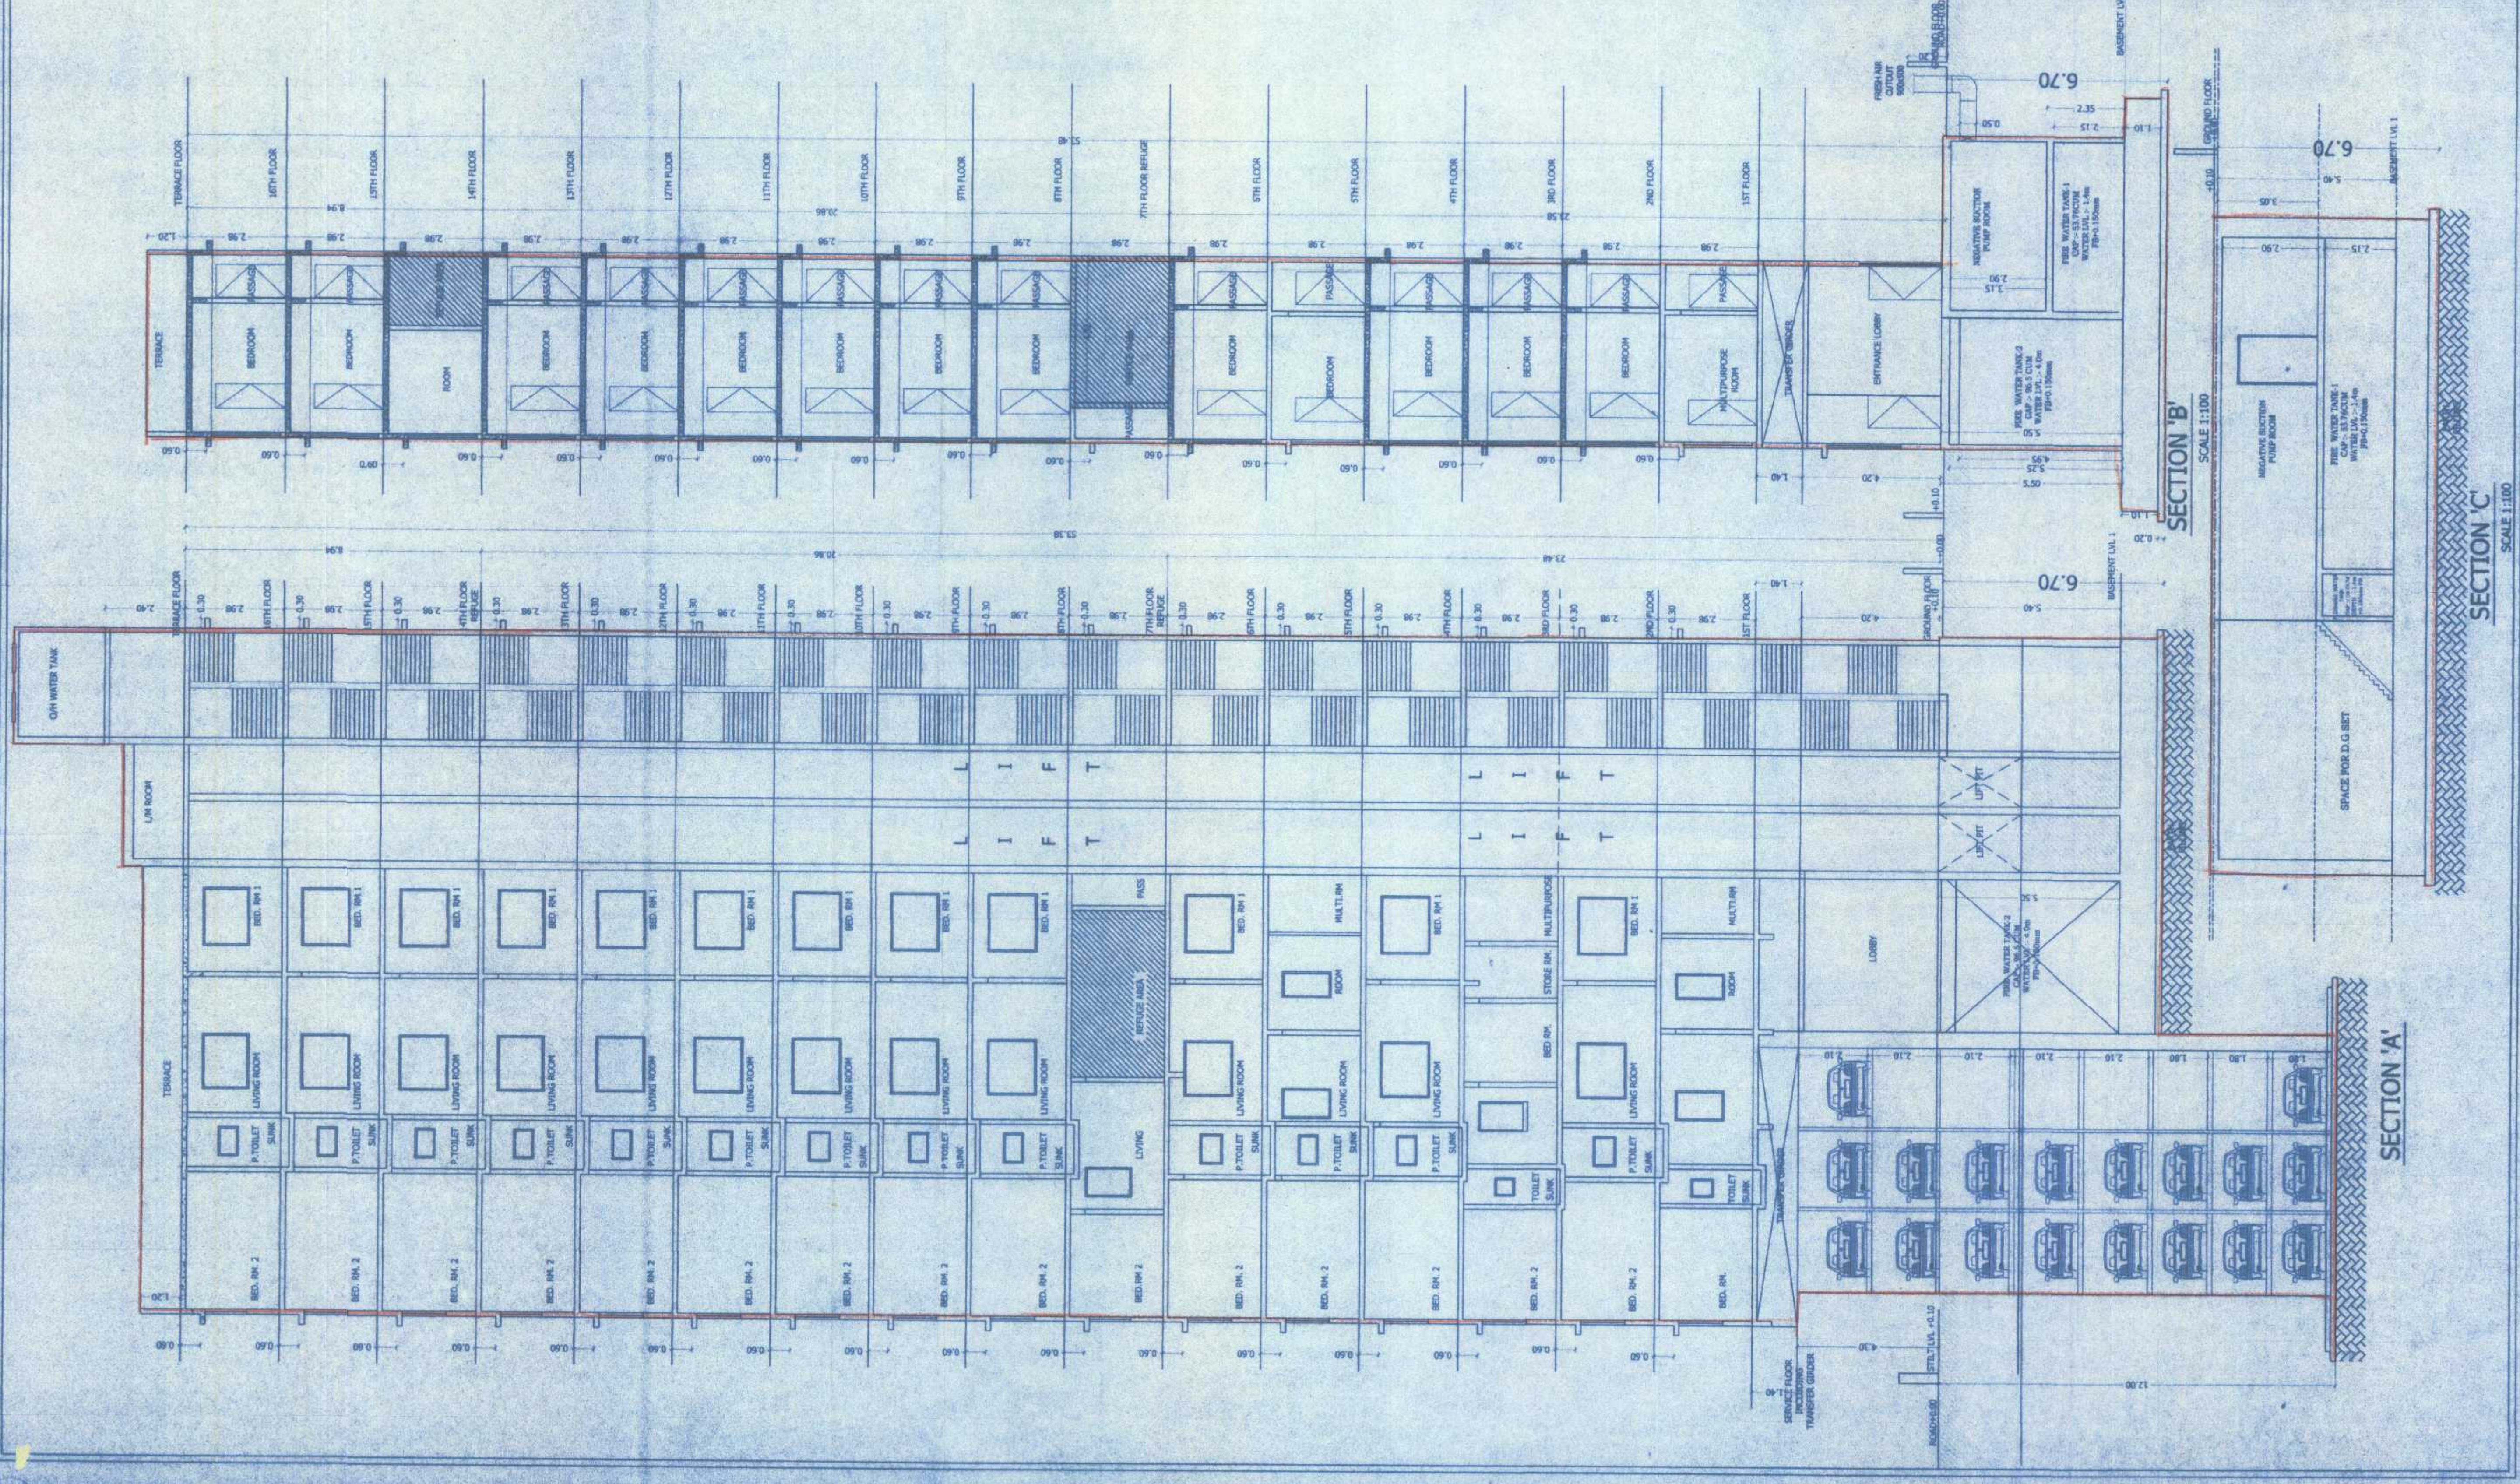

NOTE:
BOUNDARY OF THE PLOT BOUNDED BLACK
LINE.
AREA UNDER SET BACK SHOWN IN YELLOW
B 1200MM BALCONY
AREA UNDER PROPOSED ROAD SHOWN IN BROWN
RECREATION SHOWN IN GREEN
AREA UNDER PROPOSED ROAD SHOWN IN BROWN
DRAINAGE SHOWN IN YELLOW LINES

PROFORMA -B-

SECTION AT A-A AND B-B

STAMP OF DATE OF RECEIPT OF PLAN

STAMP OF APPROVAL OF PLANS

DESCRIPTION	DATE	SIGNATURE
DESCRIPTION OF PROPOSAL & PROPERTY		

PROPOSED C.S. NO. 335/6 (GURU NIVAS) SCHEME NO. 6, ROAD NO. 2,
SION 155 CO. OP. SOCIETY, PLOT NO. 35,
FOR:- GURU NIVAS, SION MUMBAI, 400022.

NAME OF OWNER AND SIGNATURE
FOR:- Mr. Hukumaraj Mehta

SIGNATURE, NAME AND ADDRESS OF ARCHITECT
M.D. CHANGANI OF
B.N. SHAH & ASSOCIATES
CONSULTING ENGINEERS, ARCHITECTS & SURVEYORS
31A, WADALA LUDHOG BIVAN,
WADALA ROAD, WADALA (E)
MUMBAI 400031

DWG. NO.	SCALE	DATE	DRAWN	CHECKED	APPROVED
	1:100	20.03.2016	MURSHI		ARJUN

CERTIFICATE FOR AREA
NORTH LINE
CERTIFIED THAT THE PLOT UNDER REFERENCE WAS NOT
SITES ETC. OF PLOT STATED ON PLAN ARE AS MARKED
ON SITE AND THE AREA SO WORKED OUT TALLIES WITH
THE AREA STATED IN DOCUMENT OF OWNERSHIP RECORD.