ಷರತ್ತುಗಳು

[illegible]

ಒಟ್ಟು ಮೊತ್ತ (ರೂಗಳಲ್ಲಿ)

1	[illegible]	15,10,920.00
2	[illegible]	15,10,920.00
3	[illegible]	75,546.00
4	[illegible]	22,500.00
5	[illegible]	23,88,232.00
6	[illegible]	18,35,500.00
7	[illegible]	56,000.00
8	[illegible]	2,78,700.00
	ಒಟ್ಟು ಮೊತ್ತ	76,88,270.00

2) ರಾಜ್ಯಮಟ್ಟ ಪರಿಸರ ಆಘಾತ ನಿರ್ಧಾರಣಾ ಪ್ರಾಧಿಕಾರ, ಕರ್ನಾಟಕ ರವರಿಂದ ಕಟ್ಟಡ ಕಾಮಗಾರಿ ಆರಂಭ ಮುನ್ನ ನಿರಾಕ್ಷೇಪಣಾ ಪತ್ರವನ್ನು ಪಡೆಯತಕ್ಕದ್ದು

Sobha Halcyon NOC details

Sl. No.	Departments	Ref. Date	Sanction date
1	Telecom	No. AGM(TP)/S-6/2013-14/31	17.05.2014
2	Airport Authority	No. AAI/BIA/ATM/NOC/BANG/SOUTH/B/080514/54381/2435-39	01.12.2014
3	BESCOM	No. SEE/BRC/EE(O)/AEE-2/14-15/6426-28	31.10.2014
4	BWSSB	Not Applicable	
5	Fire Force	No. GBC(1)103/2014	04.02.2015
6	KSPCB	No. PCB/355/CNP/14/4038	12.11.2014
7	SEIAA	No. SEIAA 255 CON 2013	23.10.2014

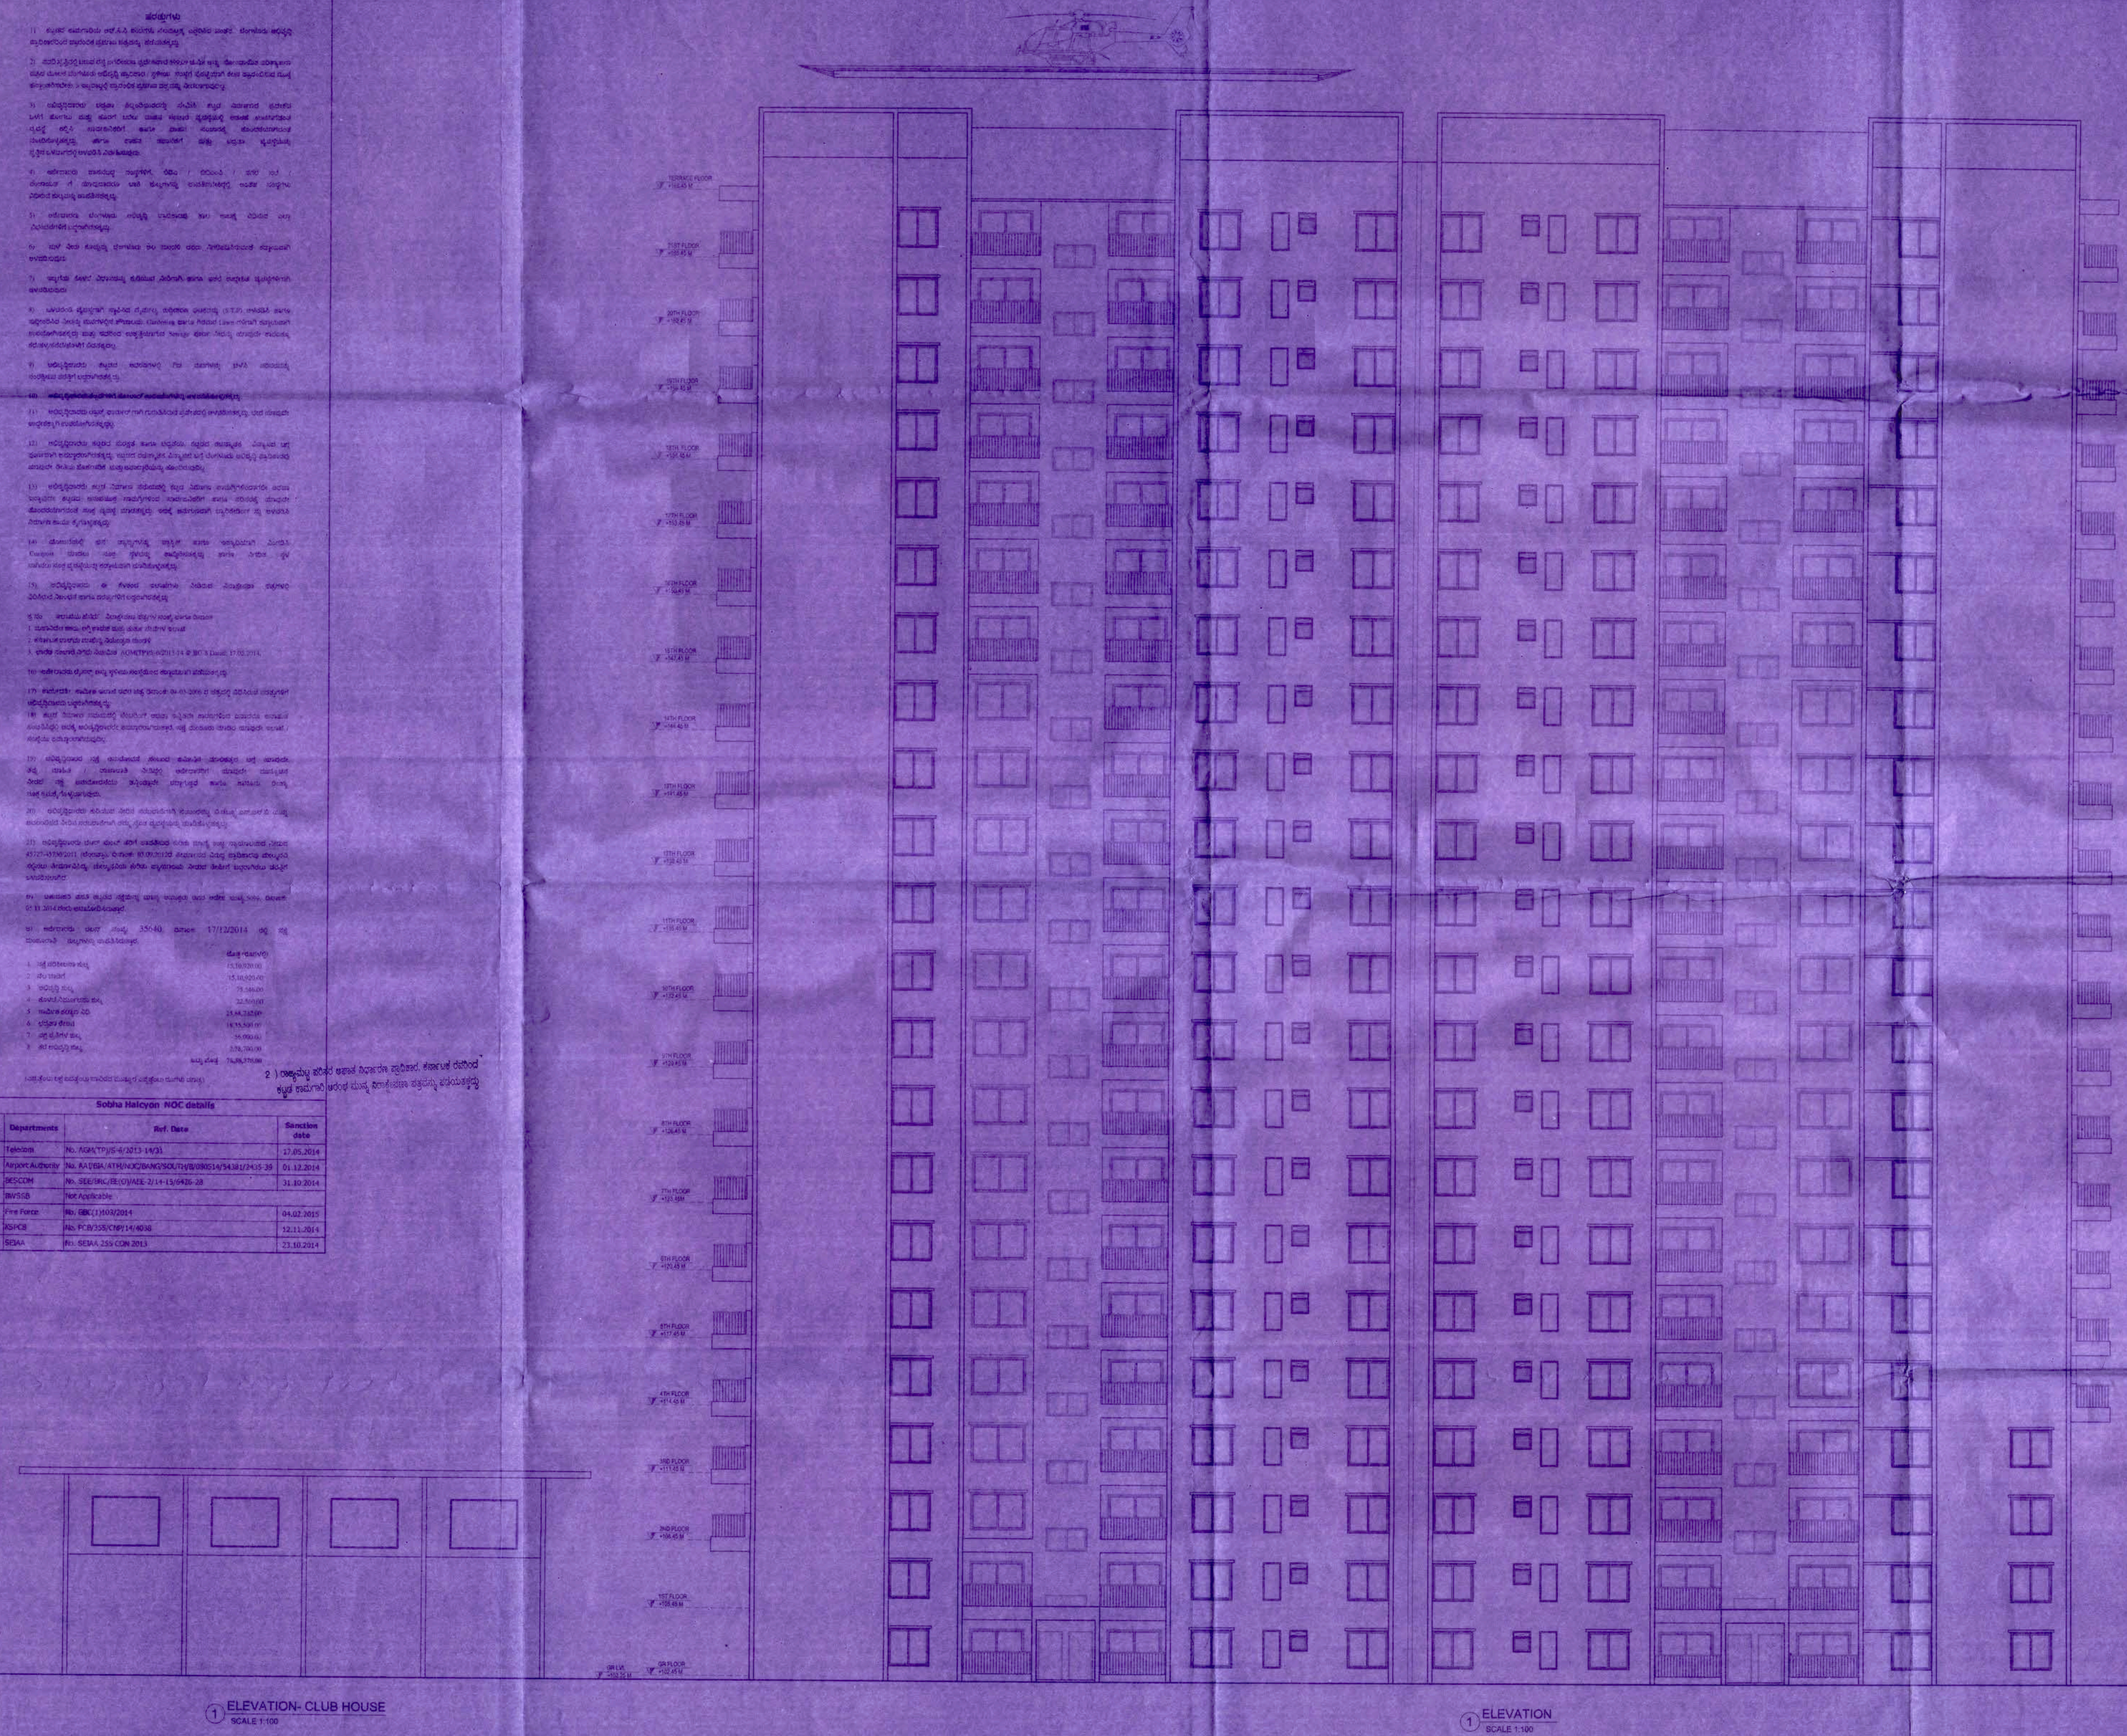

ELEVATION- CLUB HOUSE
SCALE 1:100

ELEVATION
SCALE 1:100

SCHEDULE OF OPENINGS

SL NO.	NAME	SIZE	LINTEL	DESCRIPTION
DOORS				
1	ED	1050X2150	2150	WOODEN DOORS
2	D1	950X2150	2150	WOODEN DOORS
3	D2	850X2150	2150	WOODEN DOORS
4	D3	630X2150	2150	ALUMINUM DOORS
5	SD	2438X2150	2150	ALU. SLIDING DOORS
6	FRD	1050X2150	2150	FIRE RATED DOOR
WINDOWS				
1	W1	1830X1680	2150	ALU. SLIDING WINDOW
2	W2	1230X1680	2150	ALU. SLIDING WINDOW
3	W3	630X1680	2150	ALU. OPENABLE WINDOW
4	KW	1230X1030	2150	ALU. SLIDING WINDOW
5	SW	1530X1030	2150	ALU. SLIDING WINDOW
VENTILATORS				
1	V1	630X930	2150	ALU.WITH GLASS LOUVERS (Fixed)
2	V2	780X1230	2150	ALU.WITH GLASS LOUVERS (Openable)
3	V3	780X1680	2150	ALU. SHAFT WINDOW

OWNER'S SIGNATURE

SIGN H.R. Chamundeswari

ARCHITECTS SIGNATURE

SIGN Haimanti
(HAIMANTI KAYAL)
BCC/BL 3.6/A-2014/2009-2010

ARCHITECTS :

SOBHA
PASSION AT WORK

SOBHA LIMITED.
'SOBHA', REGD. & CORPORATE OFFICE,
SARJAPUR - MARATHAHALLI OUTER RING ROAD (ORR),
DEVARABISANAHALLI, BELLANDUR POST,
BANGALORE - 560 103, INDIA.
TEL : (080) 49320000, E-mail: architects@sobha.com

DEALT BY: MRINMAYEE	SCALE : AS SHOWN
CHECKED BY: HAIMANTI	DATE : 05/02/15
NORTH	PROJECT NO.: 0373
	DRAWING NO.: AS 10
	REV.NO.

JOB TITLE

PROPOSED RESIDENTIAL DEVELOPMENT PROJECT IN
SURVEY NOS. 115 , AT DODDABANNAHALLI VILLAGE,
NEAR SOBHA AMITHYST, BANGALORE EAST.

DRAWING TITLE

ELEVATION

ನಮು/ಅಸ/ಅಅ 3-/[illegible]/AS/2014-2015
ಬೆಂಗಳೂರು ಅಭಿವೃದ್ಧಿ ಪ್ರಾಧಿಕಾರ, ಬೆಂಗಳೂರು ನಕ್ಷೆಗೆ ನೀಡಿರುವ ಪರವಾನಿಗೆಯು ಎರಡು ವರ್ಷಗಳ ಅವಧಿಗೆ
(06/08/2015 ರಿಂದ 05/08/2017)
ಮಾತ್ರ ಮಾನ್ಯತೆ ಪಡೆದಿರುತ್ತದೆ

06/08/2015
ಆಯುಕ್ತರ ಪರವಾಗಿ
ಬೆಂಗಳೂರು ಅಭಿವೃದ್ಧಿ ಪ್ರಾಧಿಕಾರ
ಬೆಂಗಳೂರು

SHEET NO:

SHEET 9 / 10

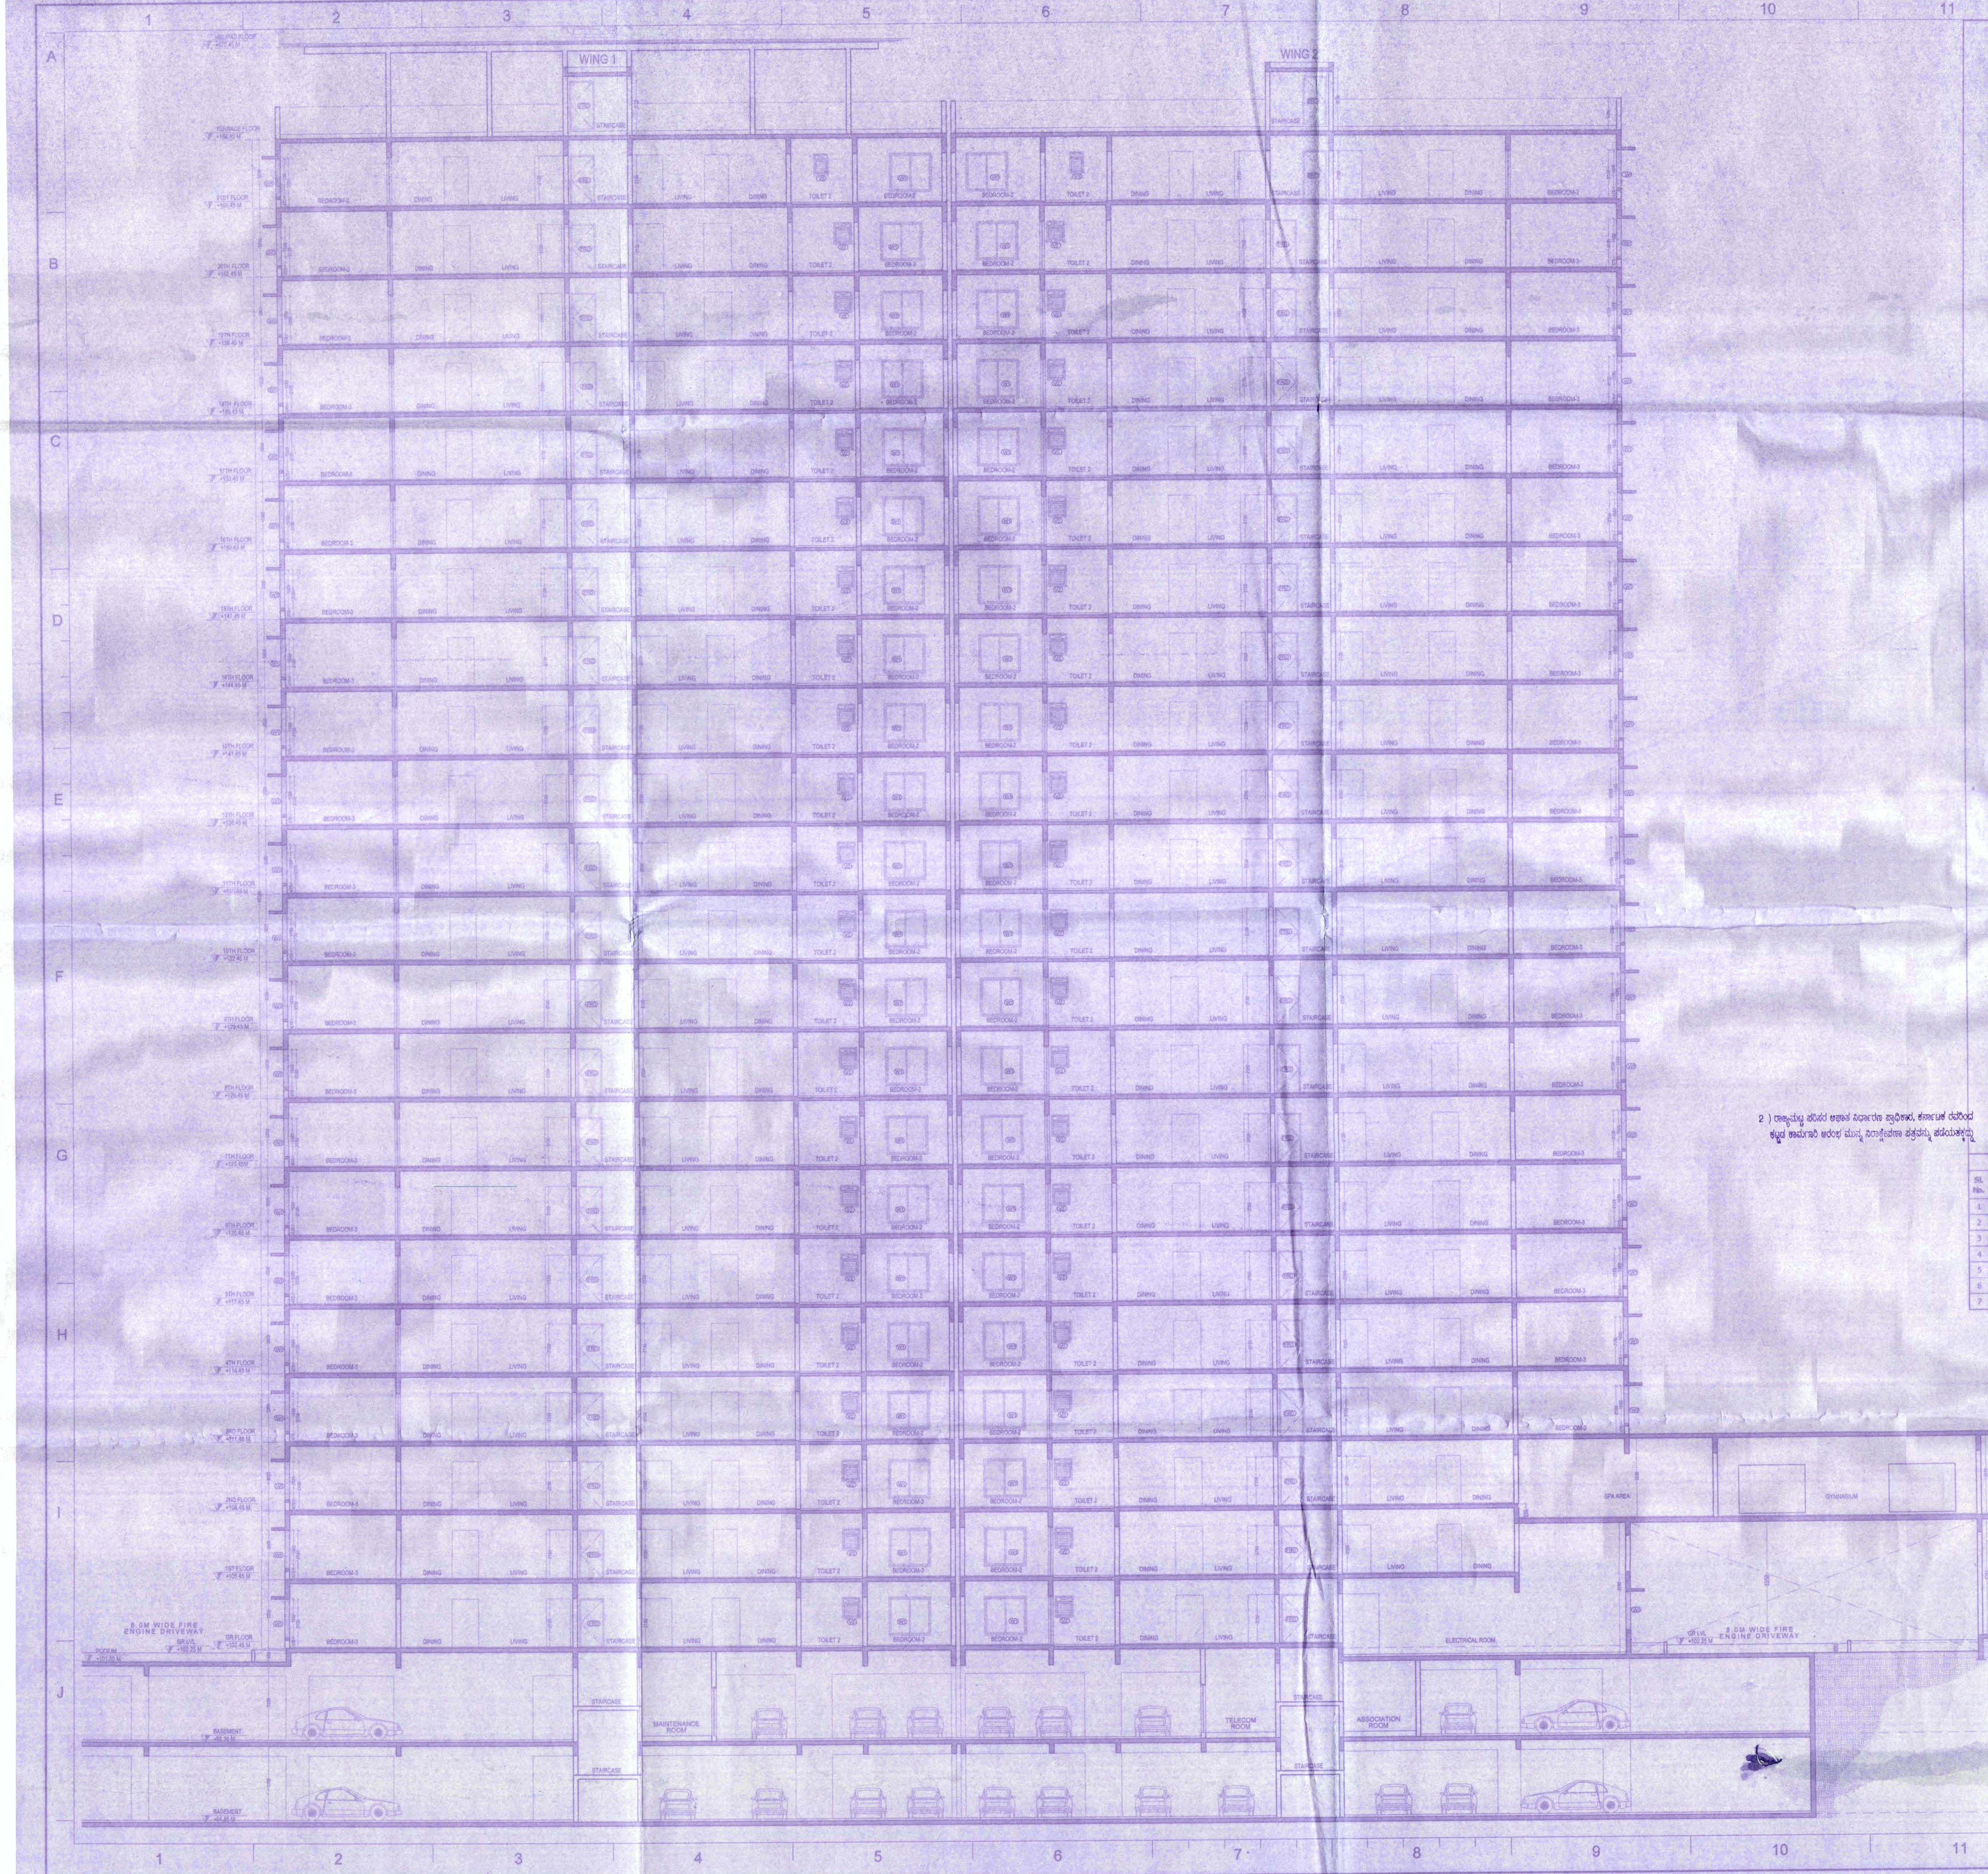

2) ರಾಜ್ಯಮಟ್ಟ ಪರಿಸರ ಆಘಾತ ನಿರ್ಧಾರಣ ಪ್ರಾಧಿಕಾರ, ಕರ್ನಾಟಕ ರವರಿಂದ
ಕಟ್ಟಡ ಕಾಮಗಾರಿ ಆರಂಭ ಮುನ್ನ ನಿರಾಕ್ಷೇಪಣಾ ಪತ್ರವನ್ನು ಪಡೆಯತಕ್ಕದ್ದು

ಷರತ್ತುಗಳು

[illegible]

		ಮೊತ್ತ (ರೂಗಳಲ್ಲಿ)
1	[illegible]	15,10,920.00
2	[illegible]	15,10,920.00
3	ಅಭಿವೃದ್ಧಿ ಶುಲ್ಕ	78,546.00
4	[illegible]	22,560.00
5	[illegible]	25,65,232.00
6	[illegible]	18,35,500.00
7	[illegible]	56,000.00
8	[illegible]	2,78,700.00
	ಒಟ್ಟು ಮೊತ್ತ	78,58,378.00

[illegible]

Sobha Halcyon NOC details

Sl. No.	Departments	Ref. Date	Sanction date
1	Telecom	No. AGM(TP)/S-6/2013-14/31	17.05.2014
2	Airport Authority	No. AAI/BIA/ATM/NOC/BANG/SOUTH/B/080514/54381/2435-39	01.12.2014
3	BESCOM	No. SEE/BRC/EE(O)/AEE-2/14-15/6426-28	31.10.2014
4	BWSSB	Not Applicable	
5	Fire Force	No. GBC(1)103/2014	04.02.2015
6	KSPCB	No. PCB/355/CNP/14/4038	12.11.2014
7	SEIAA	No. SEIAA 255 CON 2013	23.10.2014

ನಮ/ಅಸ/ಅಅ 3 -/...ಕ್ರೀ.../...45.../2014......2015
ಬೆಂಗಳೂರು ಅಭಿವೃದ್ಧಿ ಪ್ರಾಧಿಕಾರ, ಬೆಂಗಳೂರು ನಕ್ಷೆಗೆ
ನೀಡಿರುವ ಪರವಾನಗಿಯು ಎರಡು ವರ್ಷಗಳ ಅವಧಿಗೆ
(06-02-2015 ರಿಂದ 05-02-2017)
ಮಾತ್ರ ಮಾನ್ಯತೆ ಪಡೆದಿರುತ್ತದೆ

ಆಯುಕ್ತರ ಪರವಾಗಿ
06-02-2015 ಬೆಂ[illegible] ಪ್ರಾಧಿಕಾರ

SCHEDULE OF OPENINGS

SL NO.	NAME	SIZE	LINTEL	DESCRIPTION
DOORS				
1	ED	1050X2150	2150	WOODEN DOORS
2	D1	950X2150	2150	WOODEN DOORS
3	D2	850X2150	2150	WOODEN DOORS
4	D3	830X2150	2150	ALUMINUM DOORS
5	SD	2430X2150	2150	ALU. SLIDING DOORS
6	FRD	1050X2150	2150	FIRE RATED DOOR
WINDOWS				
1	W1	1830X1680	2150	ALU. SLIDING WINDO[illegible]
2	W2	1230X1680	2150	ALU. SLIDING WIN[illegible]
3	W3	630X1680	2150	ALU. OPENABLE [illegible]DOW
4	KW	1230X1030	2150	ALU. SLIDING W[illegible]W
5	SW	1530X1030	2150	ALU. SLIDING W[illegible]W
VENTILATORS				
1	V1	630X930	2150	ALU WITH GLASS LO[illegible]S (Fixed)
2	V2	780X1230	2150	ALU WITH GLASS LOUVERS (Openable)
3	V3	780X1680	2150	ALU. SHAFT WINDOW

OWNER'S SIGNATURE

SIGN...H.R. Chaudhuri........

ARCHITECTS SIGNATURE

SIGN......Haimanti..........
(HAIMANTI KAYAL)
BCC/BL 3.6/A-2014/2009-2010

ARCHITECTS :

SOBHA LIMITED.
'SOBHA', REGD. & CORPORATE OFFICE,
SARJAPUR - MARATHAHALLI OUTER RING ROAD (ORR),
DEVARABISANAHALLI, BELLANDUR POST,
BANGALORE - 560 103, INDIA.
TEL : (080) 49320000, E-mail: architects@sobha.com

DEALT BY: MRINMAYEE	SCALE : AS SHOWN
CHECKED BY: HAIMANTI	DATE : 05/02/15
NORTH	PROJECT NO.: 0373
	DRAWING NO.: AS 10
	REV.NO.

JOB TITLE

PROPOSED RESIDENTIAL DEVELOPMENT PROJECT IN
SURVEY NOS. 115 , AT DODDABANNAHALLI VILLAGE,
NEAR SOBHA AMITHYST, BANGALORE EAST.

DRAWING TITLE

SECTION

SHEET NO:

SHEET 10 / 10