


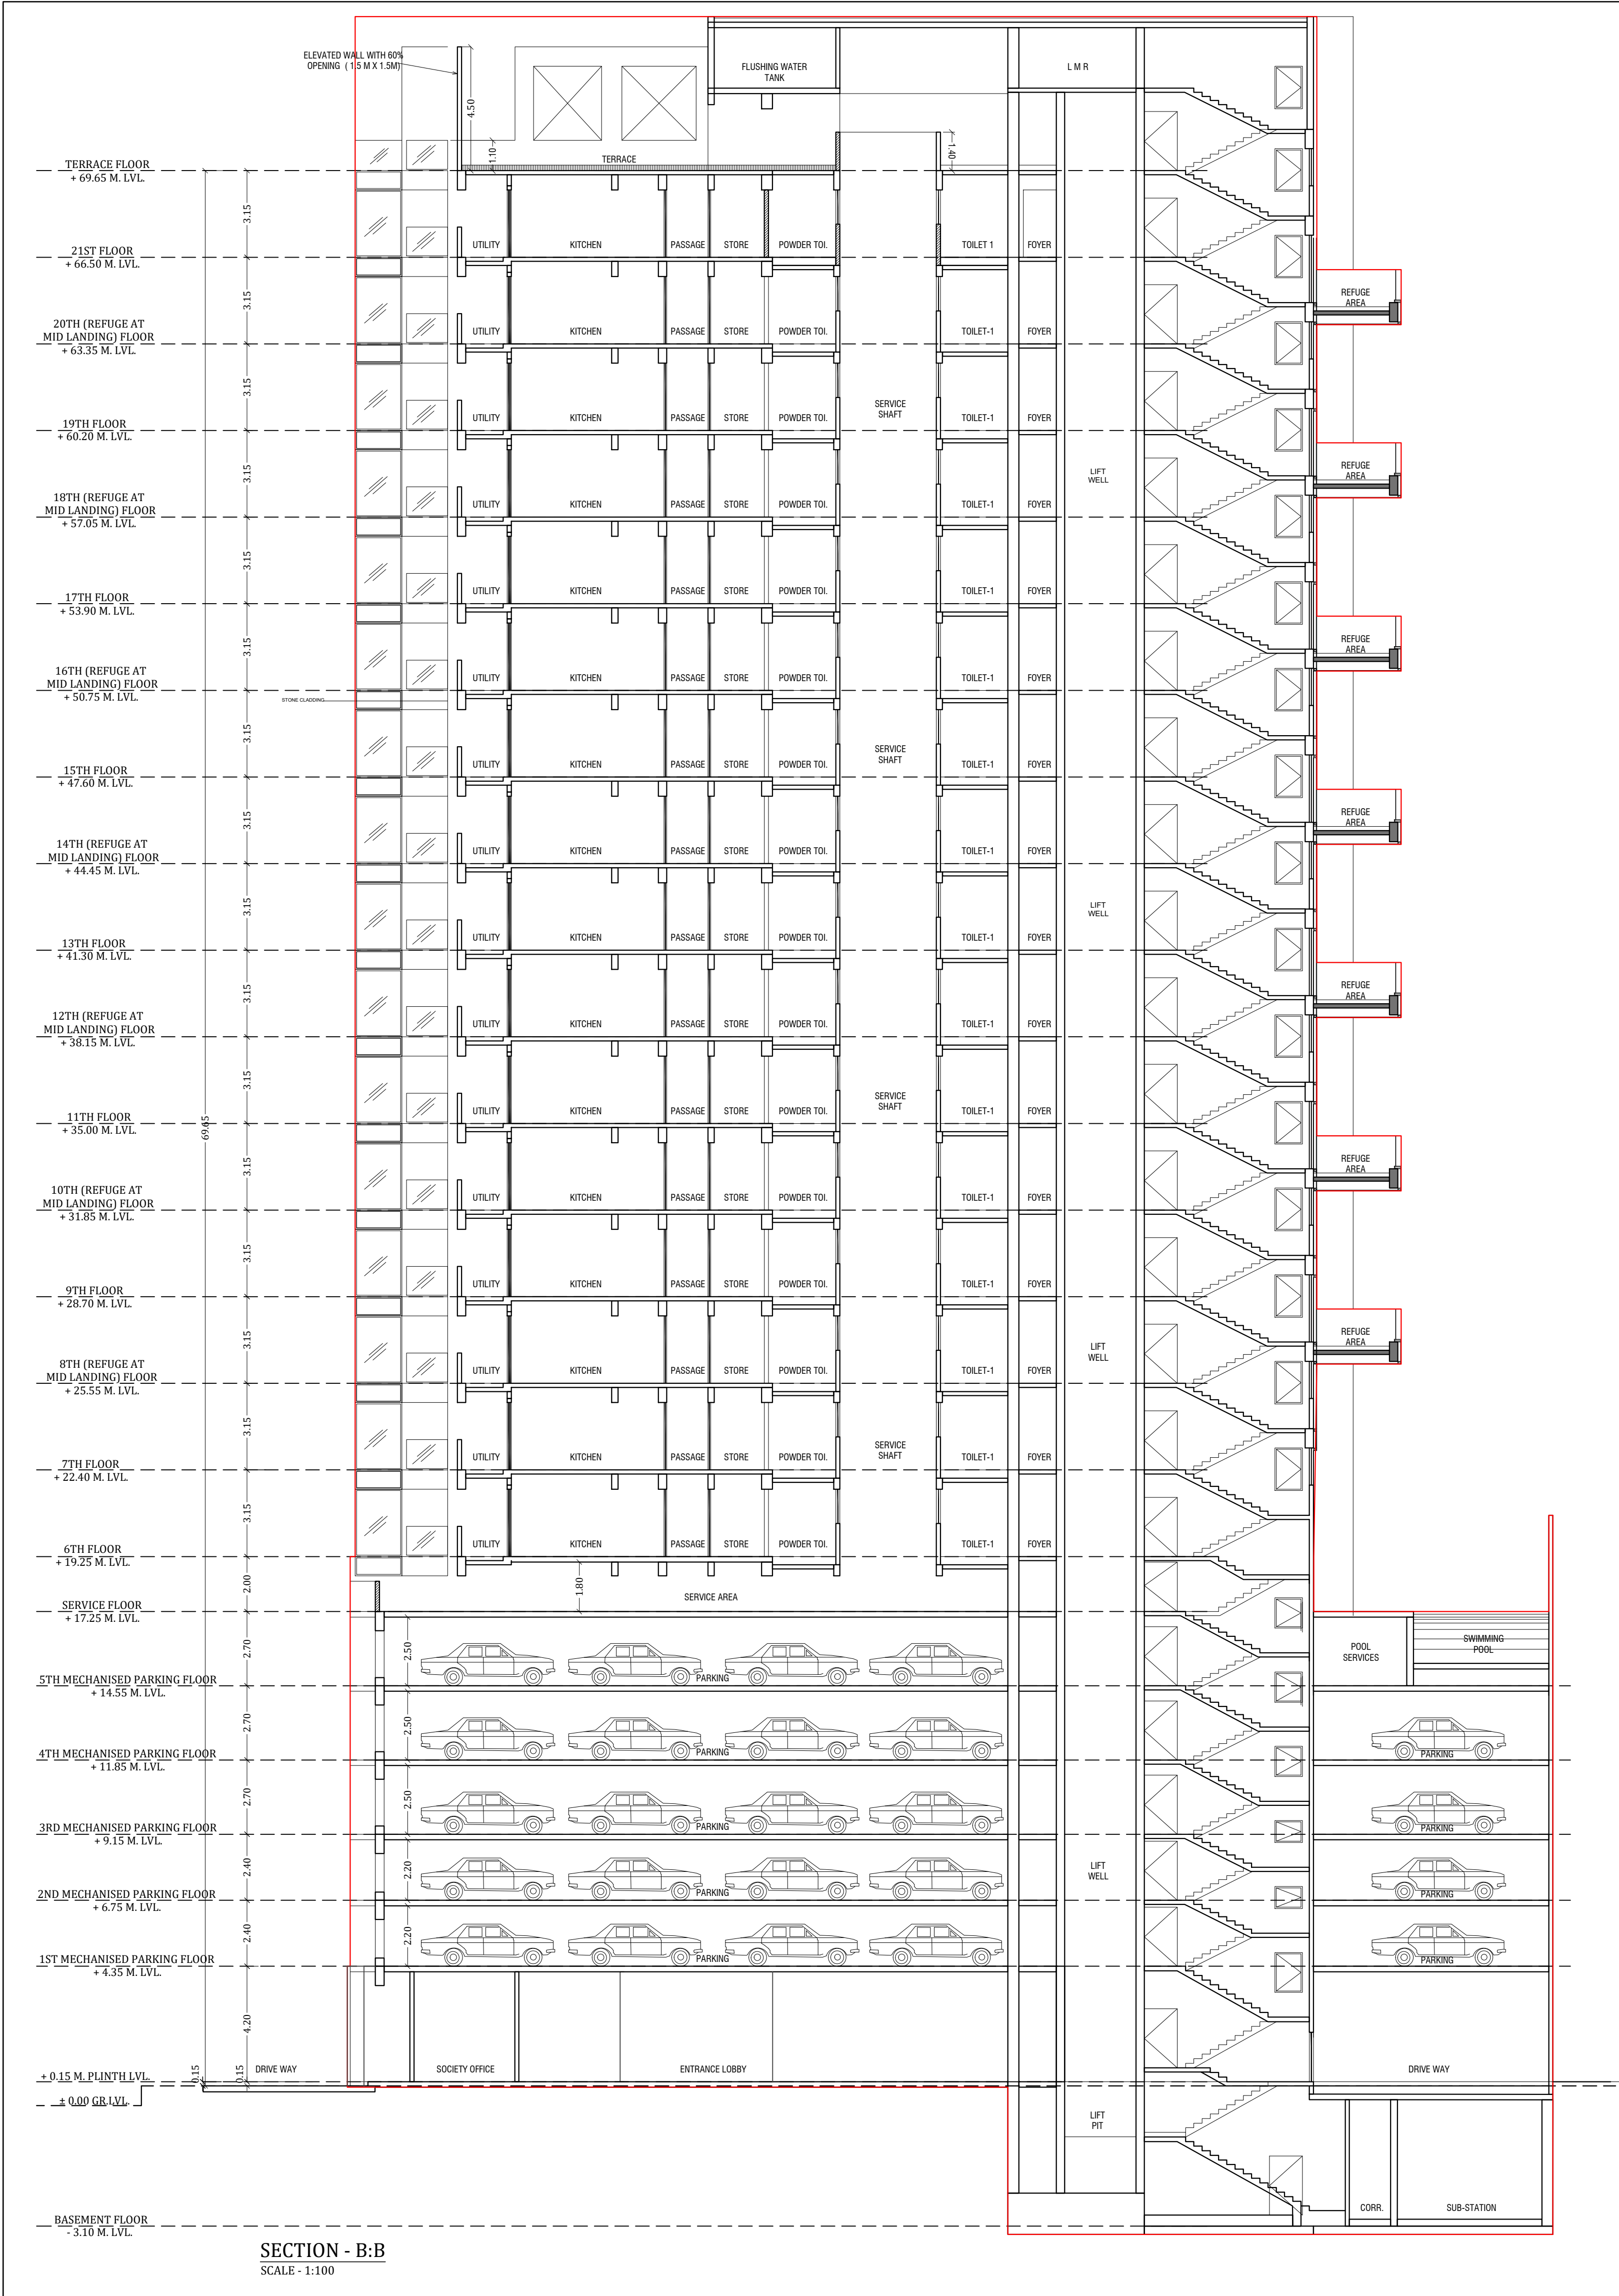

PROFORMA - B		07/08	
CONTENTS OF SHEET			
SECTION - B:B			
STAMP OF DATE OF APPROVAL OF PLAN			
PLAN FOR APPROVAL			
S.E.(B.P.)CITY-IV	A.E.(B.P.)CITY-III	E.E.(B.P.)CITY-I	
STAMP OF DATE OF RECEIPT OF PLAN			
DESCRIPTION OF PROPOSAL & PROPERTY			
PROP. RE-DEVELOPMENT OF EXISTING BUILDING ON PLOT BEARING CTS NOS 92, 122 & 123 SITUATED AT WALKESHWAR ROAD, MUMBAI, 400006.			
NORTH	JOB. NO.	DRG. NO.	DRAWN BY
	-	07/08	Priyanka
	SCALE	DATE	CHECKED BY
1:100	-	-	-
REVISIONS DESCRIPTION :			
R-0			
NAME & ADDRESS OF DESIGN ARCHITECT			
KAPADIA ASSOCIATE DESIGN LLP, PAREL(E), MUMBAI-400012.			
NAME OF THE OWNER		SIGNATURE	
M/S. LODHA DEVELOPERS PVT. LTD. FORMERLY KNOWN AS BELLISSIMO PROPERTIES DEVELOPMENT PVT. LTD.			
NAME & ADDRESS OF LICENSED SURVEYOR (L.S.)		SIGNATURE	
B-106, Natraj Building, Mulund Goregaon Link Road, Mulund (w), Mumbai : 400 080			