


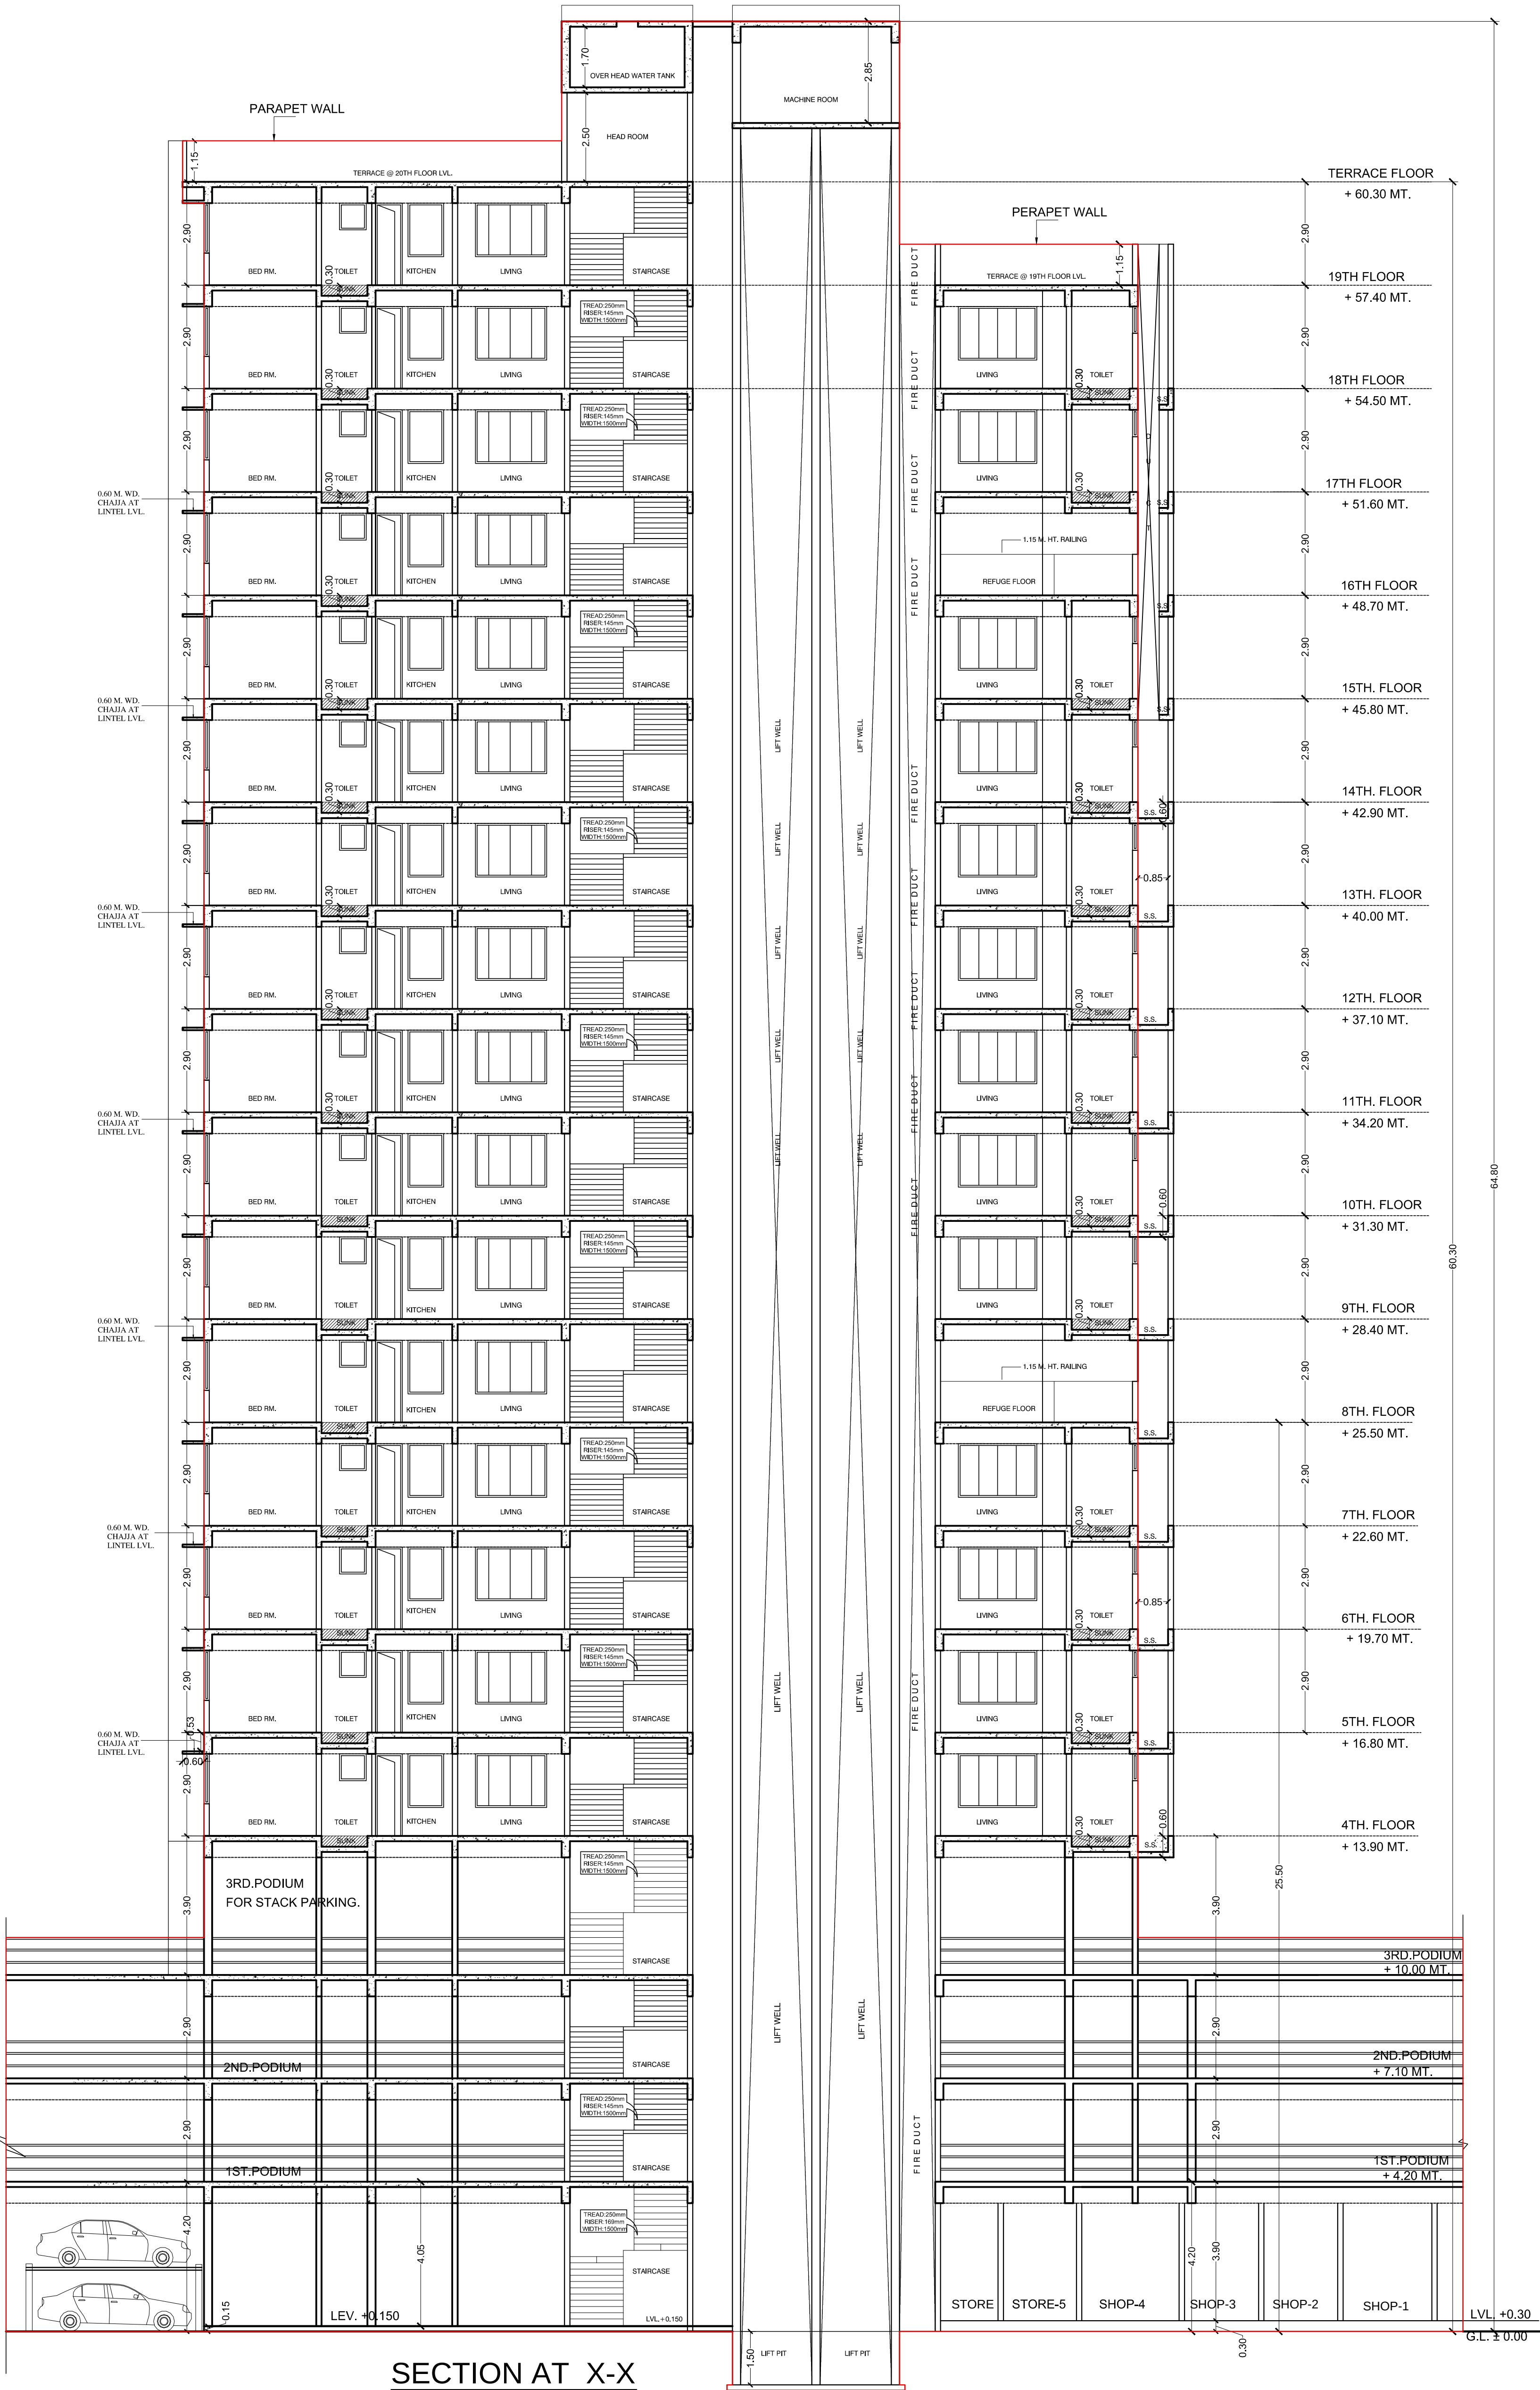

PROFORMA - B					
CONTENT OF SHEET					
SECTION X-X					
DESCRIPTION OF PROPOSAL & PROPERTY					
PROPOSED COMMERCIAL & RESIDENTIAL BUILDING. ON PROPERTY BEARING S.NO-267.H.NO-1/1 (PART) AND C.T.S. NO-610A1/A/1C (PART) OF VILL-MALAD EAST, TALUKA BORIVALI MUMBAI SUBURBAN DISTRICT					
STAMP OF DATE OF RECEIPT OF PLAN					
STAMP OF DATE OF APPROVAL OF PLAN (DIGITAL SIGNATURES)					
NAME OF OWNER					
SIGN.					
M/S GSA CONSTRUCTIONS					
JOB NO.	DRG.NO	SCALE	DATE	CHD. BY	DRAWN BY
873 /AP	07	AS SHOWN	23.09.2016	NISAR	MOHSIN
NAME, ADDRESS & SIGN. OF ARCHITECT					
SUFYAN DUBERIA B.E. CIVIL					
TEL : 66770330 (3 LINES)					
 DUBERIA & ASSOCIATES					
A-101, RIZVI PALACE, HILL ROAD, BANDRA (W), MUMBAI - 400 050.					