


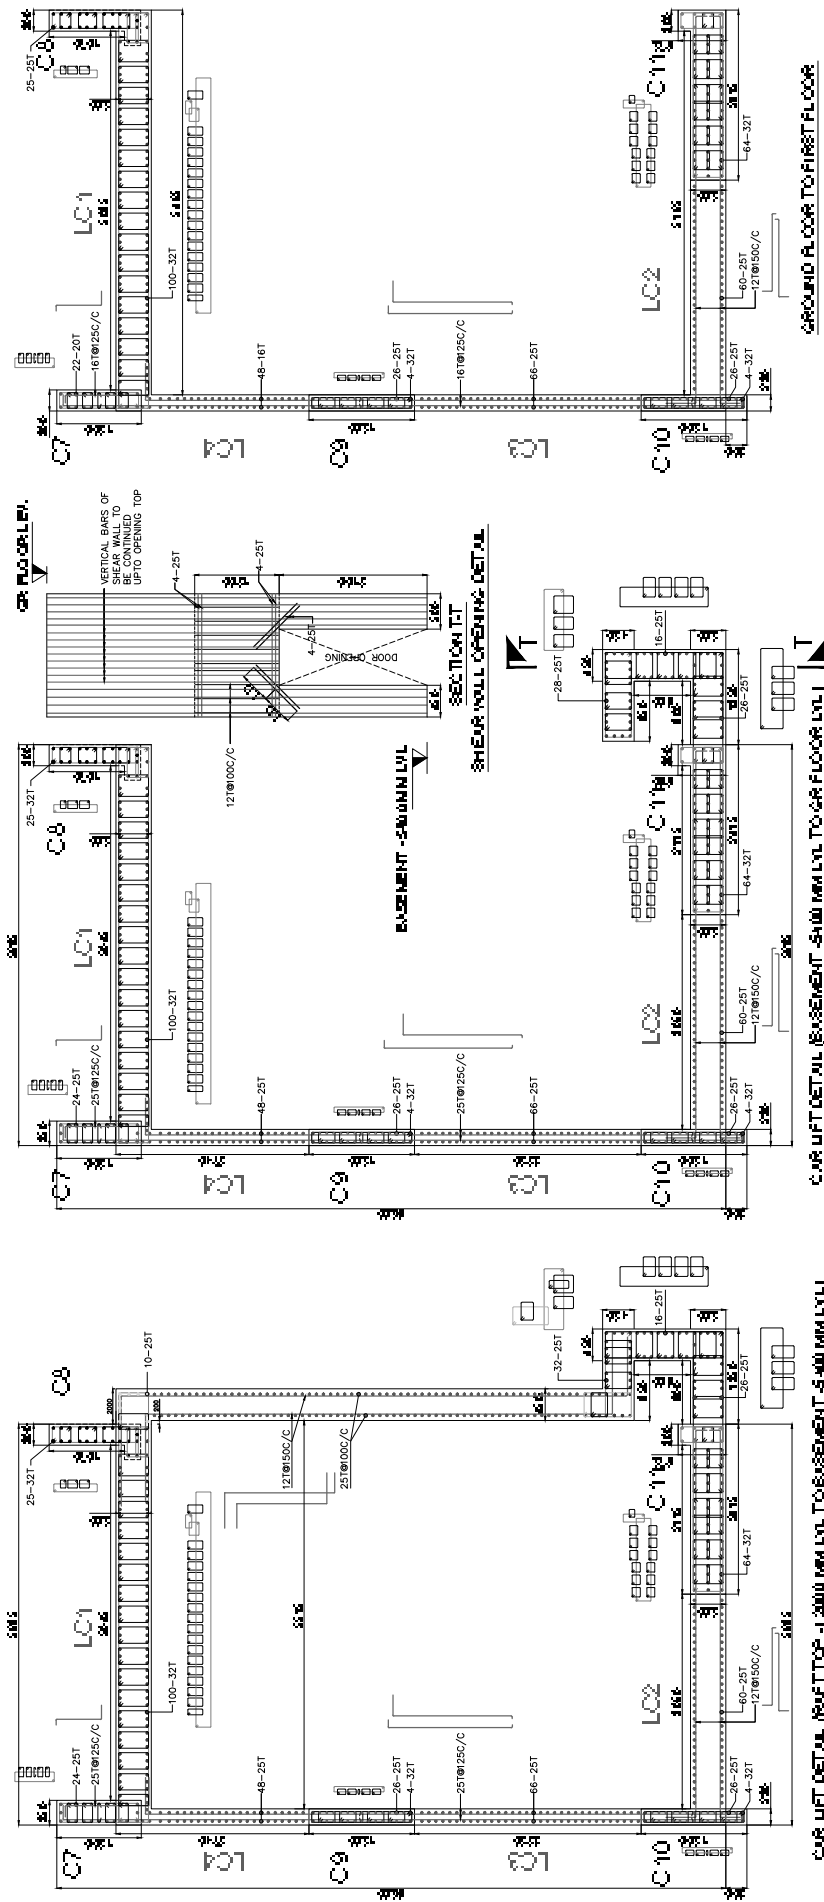

NOTES:-

* CONT AS SAME AND DETAIL

* PLEASE REFER DETAILS & NOTES DRG.NO:- STR/GU-HM102A/RO








DRG TITLE

CAR LIFT DETAIL

PROJECT

SHASHANK MEHENDALE & ASSOCIATES
CONSULTING ENGINEERS & STRUCTURAL DESIGNERS
163-A, GANGA JYOTHI
P.N. MARGABANDU
MUMBAI - 400 004
Tel: 9444 1899/9447 39683
Toll-free: 2447 2136


CLIENT

UPHARAJA JAIN

ARCHITECT


SHASHANK MEHENDALE & ASSOCIATES
(CONSULTING ENGINEERS & STRUCTURAL DESIGNERS)

SHASHANK MEHENDALE
(CHAIRMAN)

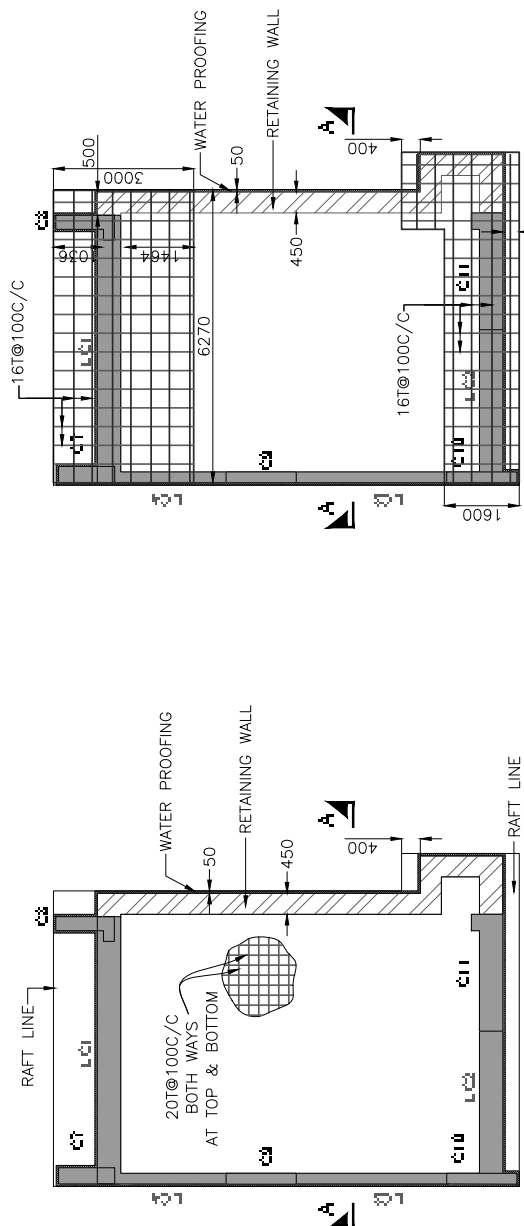

CAR RAFT LAYOUT

BOTTOM EXTRA STEEL

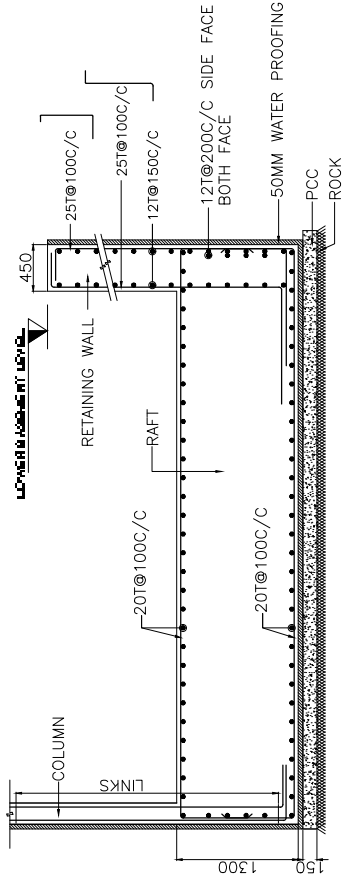

SECTION A-A
SECTION THROUGH RAFT

NOTES :-

- 01) SIDE SURFACE OF THE EXISTING RAFT TO BE ROUGHENED AND THE REINFORCEMENT OF THE NEW RAFT TO BE REBAR IN THE EXISTING RAFT.
- 02) DEVELOPMENT LENGTH OF REBAR TO BE CONFIRMED FROM HILLI VENDOR.
- 03) BONDING CHEMICAL TO BE APPLIED FOR THE SURFACE JOINT OF THE NEW AND OLD CONCRETE.

NOTES :-

- * DON'T ASSUME ANY DETAIL
- * PLEASE REFER DETAILS & NOTES DRAWING - STR/GU-HW/03/R1
- * NAME & REV IS

Rev. No. & Date of Rev.
Checked: ☐
Confirmed: ☐
Filed: ☐


NO.	DATE	DESCRIPTION	SIGN.
01	02.05.2018	CAR LIFT RAFT REVISED.	
02	16.01.2018		

DRG TITLE	DRG NO.
CAR LIFT RAFT	STR/GU-HW/03/R1

PROJECT	CLIENT
PROJECT NO. 163-A-GANGA LAHAR	UPJEEVA PRAKASH

ARCHITECT

B.N. SHAH & ASSOCIATES

163-A-GANGA LAHAR, SHIVAJI PARK, MAHIMESH, MUMBAI - 400 016


Tel: 2444 1803/2447 3989
Tel/Fax: 2447 2138

SHASHANK MEHENDALE & ASSOCIATES
(CONSULTING ENGINEERS & STRUCTURAL DESIGNERS)

Shashank Mehendale
163-A-GANGA LAHAR, SHIVAJI PARK, MAHIMESH, MUMBAI - 400 016

Tel: 2444 1803/2447 3989
Tel/Fax: 2447 2138

NOTE : GIVE READABLE DRAWING SCALE

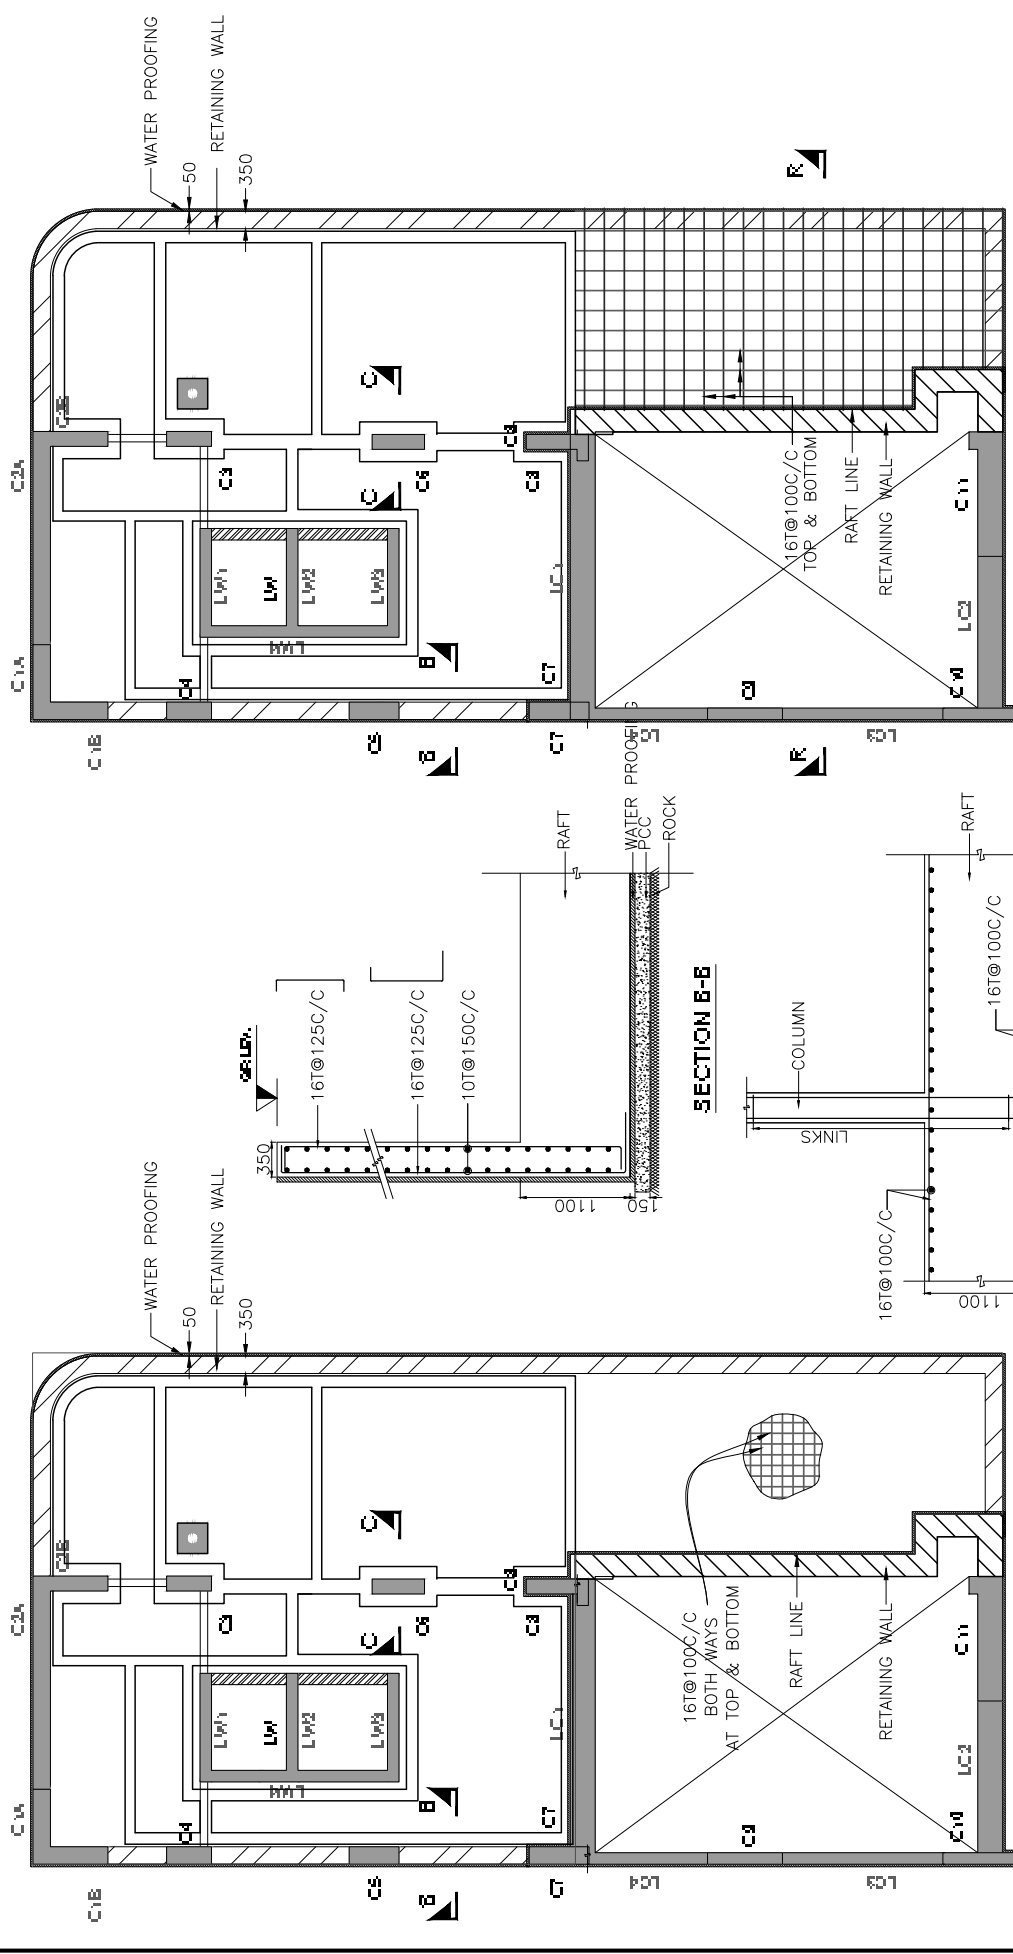

TOP & BOTTOM
EXTRA STEEL

TYPICAL SECTION THROUGH RAFT

RAFT LAYOUT

- * 12T@200C/C SIDE FACE TO BE PROVIDED IN RAFT
- * ADEQUATE CHAIRS TO BE PROVIDED IN RAFT

NOTES :-

- * DON'T ASSUME ANY DETAIL
- * PLEASE REFER DETAILS & NOTES OF DRG.NO:- STR/GUHM/04/R0
- * N.B. & P.B. IS

Prepared by: ☒ / ☐

Checked by: ☒ / ☐

Date: _____



DRG TITLE STR/GUHM/04/R0

PROJECT RAFT FOR GUHM/04/R0

CLIENT K. B. SHAH

DATE 20/08/2011

SCALE 1:100

ARCHITECT B.N. SHAH & ASSOCIATES

SHASHANK MEHENDALE & ASSOCIATES
(CONSULTING ENGINEERS & STRUCTURAL DESIGNERS)

SHASHANK MEHENDALE & ASSOCIATES
(CONSULTING ENGINEERS & STRUCTURAL DESIGNERS)

163-A GANGA LAHARI Vasudeo
P.N. MARG. K. B. SHAH
MUMBAI - 400 016
Tel: 2444 1808/2447 3869
SHASHANK MEHENDALE
(907/7/0)