amended
Approved Subject to Condition Mentioned
in the file No. EEBP/9981/1-3/ A dt. 07/04/14,

4-4-14

5-4-14
2
~~Asst. Eng.~~/Ex. Eng. Bldg. Proposal (City) III
Municipal Corporation of Greater Mumbai.

BPC-VIII

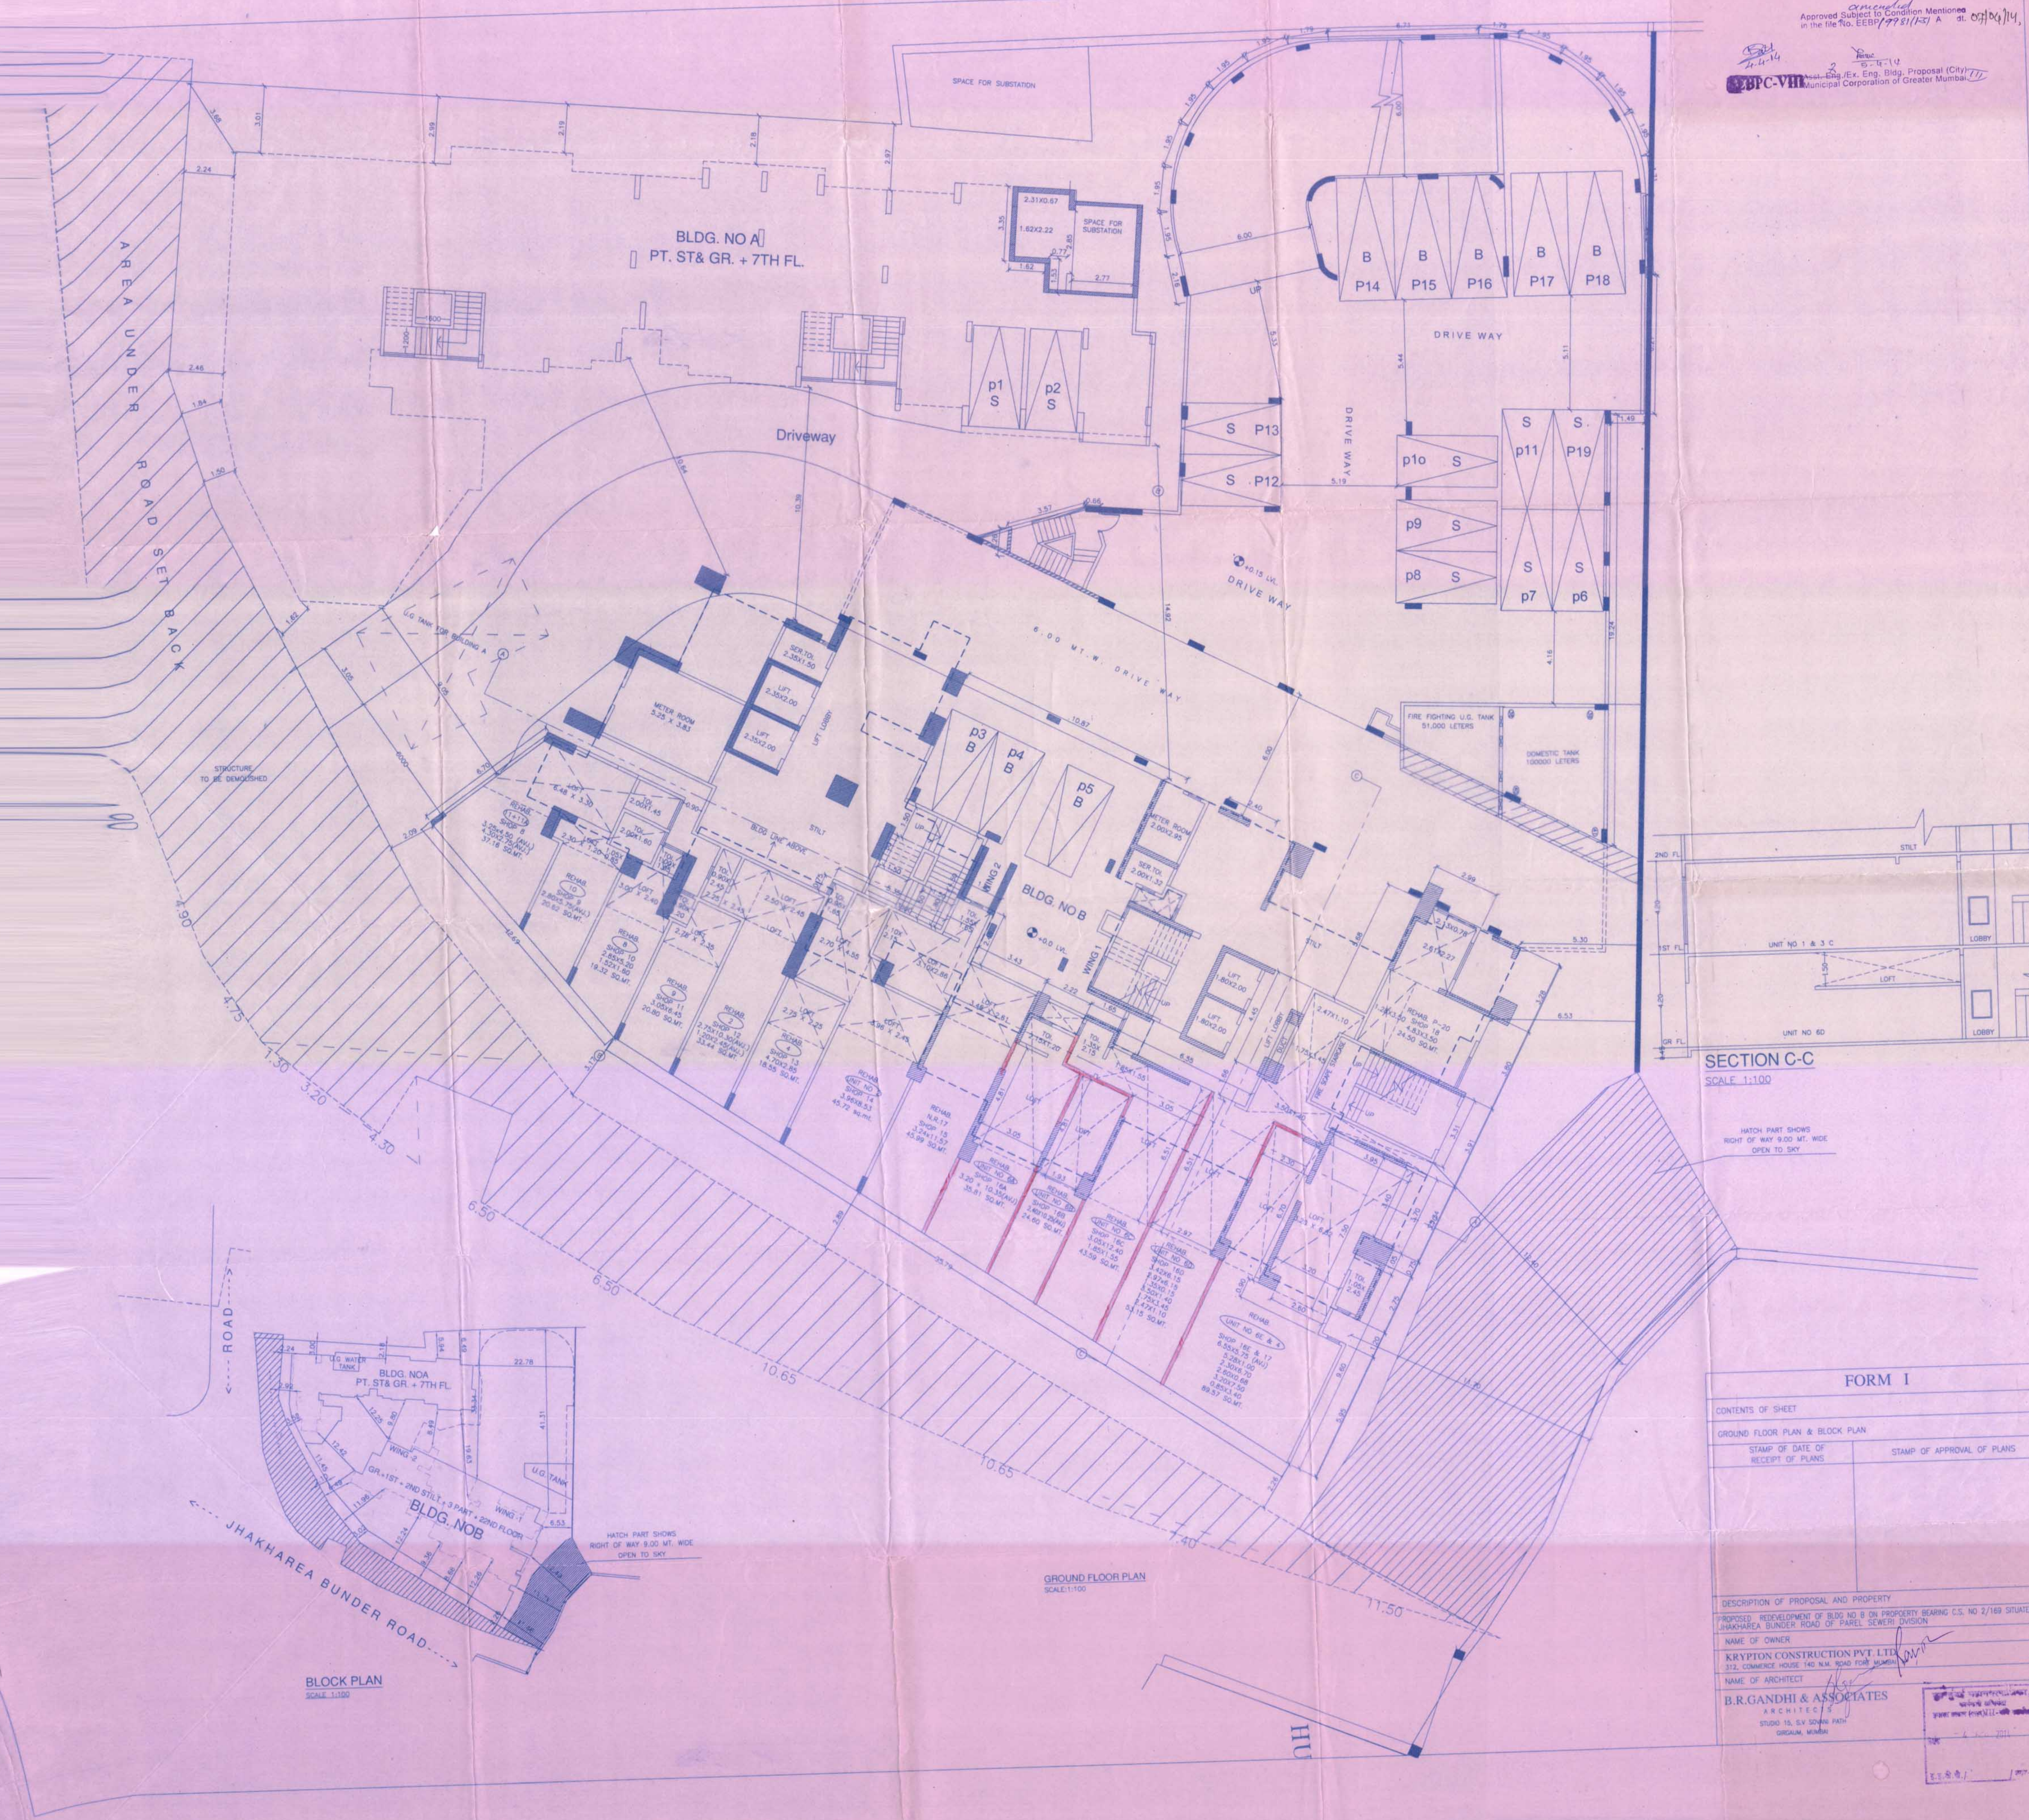

FORM I

CONTENTS OF SHEET	
GROUND FLOOR PLAN & BLOCK PLAN	
STAMP OF DATE OF RECEIPT OF PLANS	STAMP OF APPROVAL OF PLANS
DESCRIPTION OF PROPOSAL AND PROPERTY	
PROPOSED REDEVELOPMENT OF BLDG NO B ON PROPOERTY BEARING C.S. NO 2/169 SITUATED AT JHAKHAREA BUNDER ROAD OF PAREL SEWERI DVISION	
NAME OF OWNER	
KRYPTON CONSTRUCTION PVT. LTD 312, COMMERCE HOUSE 140 N.M. ROAD FORT MUMBAI	
NAME OF ARCHITECT	
B.R.GANDHI & ASSOCIATES ARCHITECTS STUDIO 15, S.V SOVANI PATH GIRGAUM, MUMBAI	

-4 2014