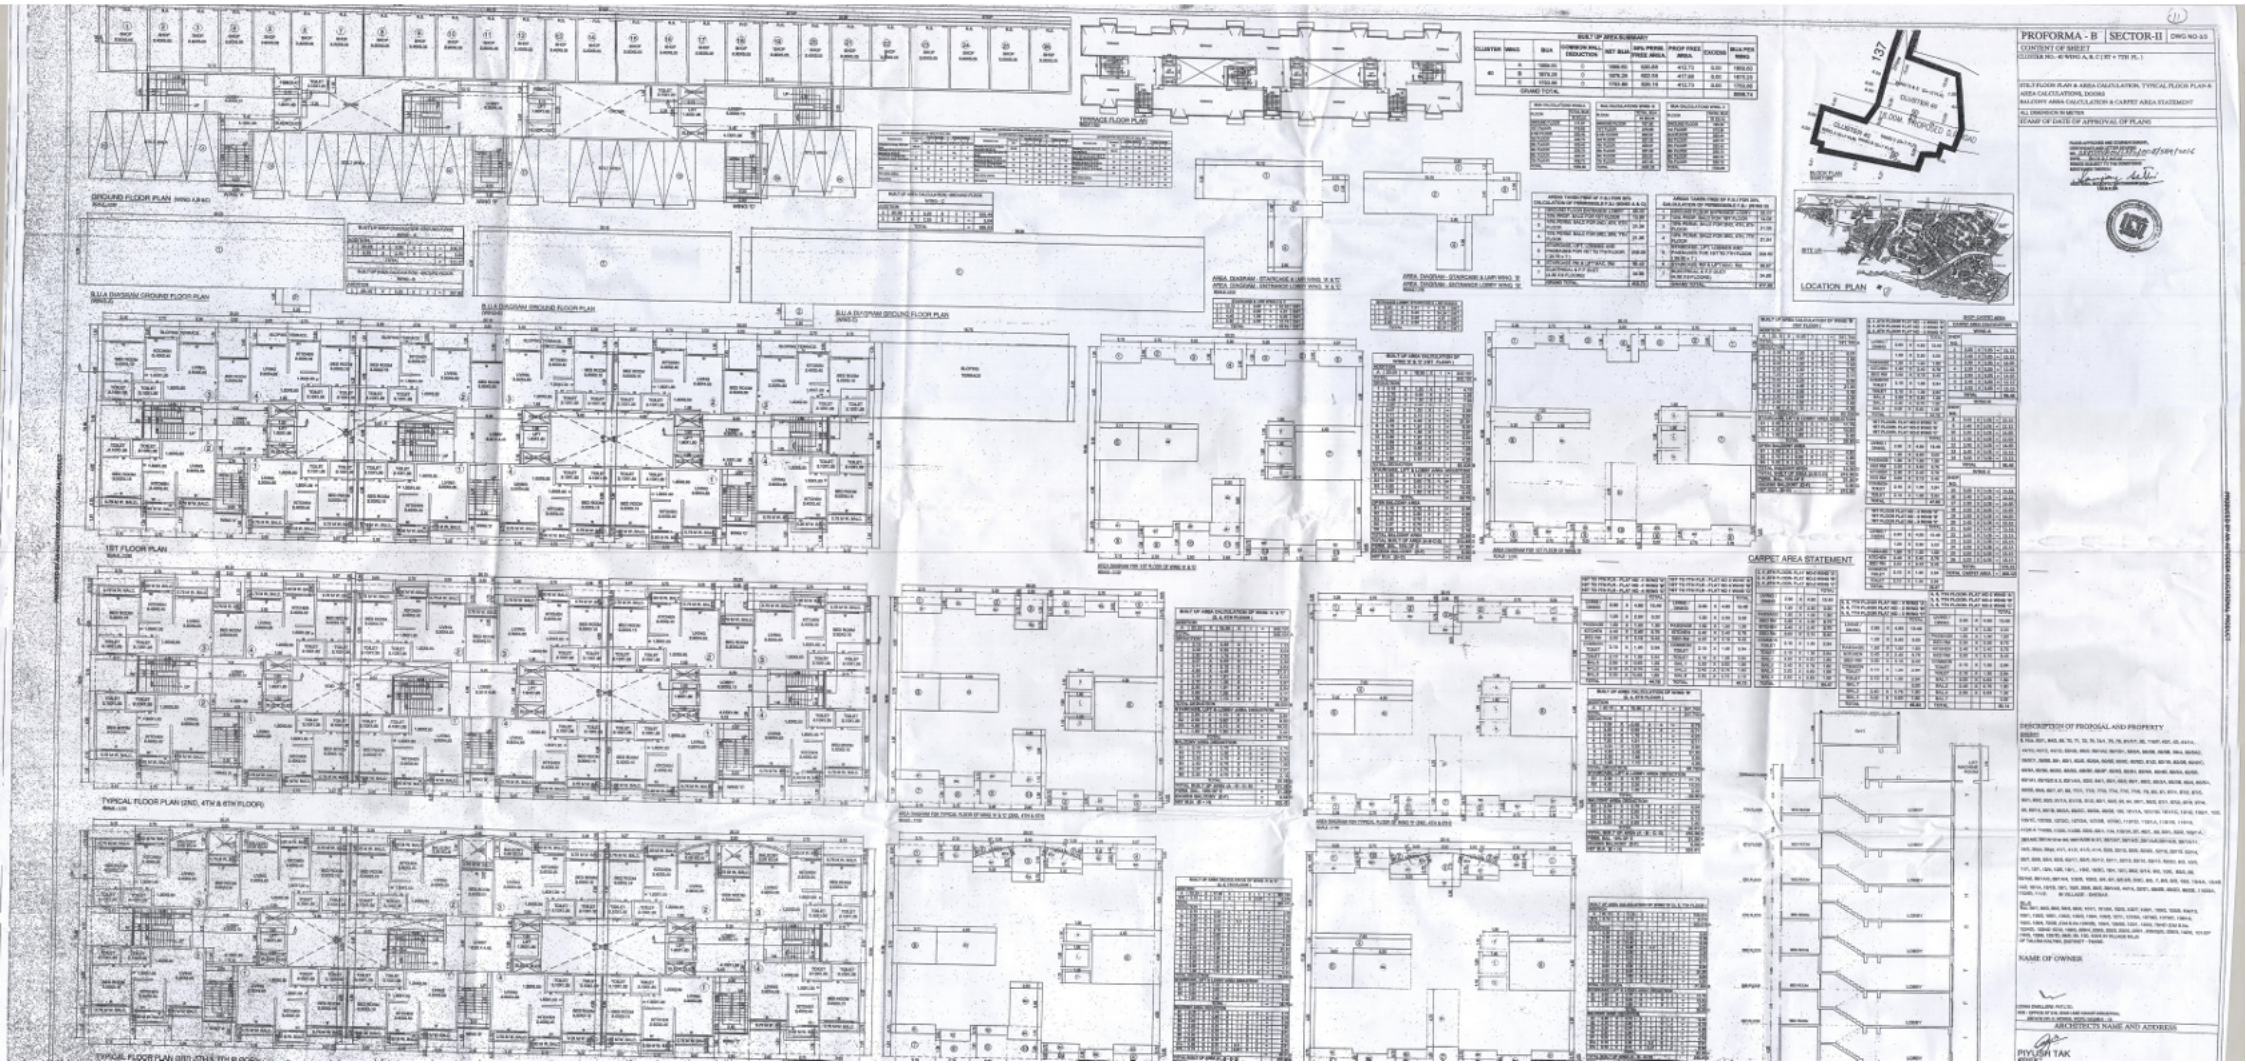
PROFORMA - B
SECTOR-II
CONTENT OF SHEET
CLUSTER NO.:-40 WING-A, B, C (137 + 729 Sft.)
STILT FLOOR PLAN & AREA CALCULATION, TYPICAL FLOOR PLAN & AREA CALCULATIONS, DOORS
BALCONY AREA CALCULATION & CARPET AREA STATEMENT
ALL DIMENSION IN METER
STAMP OF DATE OF APPROVAL OF PLANS
GROUND FLOOR PLAN
B.U.A DIAGRAM GROUND FLOOR PLAN
1ST FLOOR PLAN
TYPICAL FLOOR PLAN (2ND, 4TH & 6TH FLOOR)
TERRACE FLOOR PLAN
LOCATION PLAN
CARPET AREA STATEMENT
DESCRIPTION OF PROPOSAL AND PROPERTY
NAME OF OWNER
ARCHITECTS NAME AND ADDRESS
PIYUSH TAK