


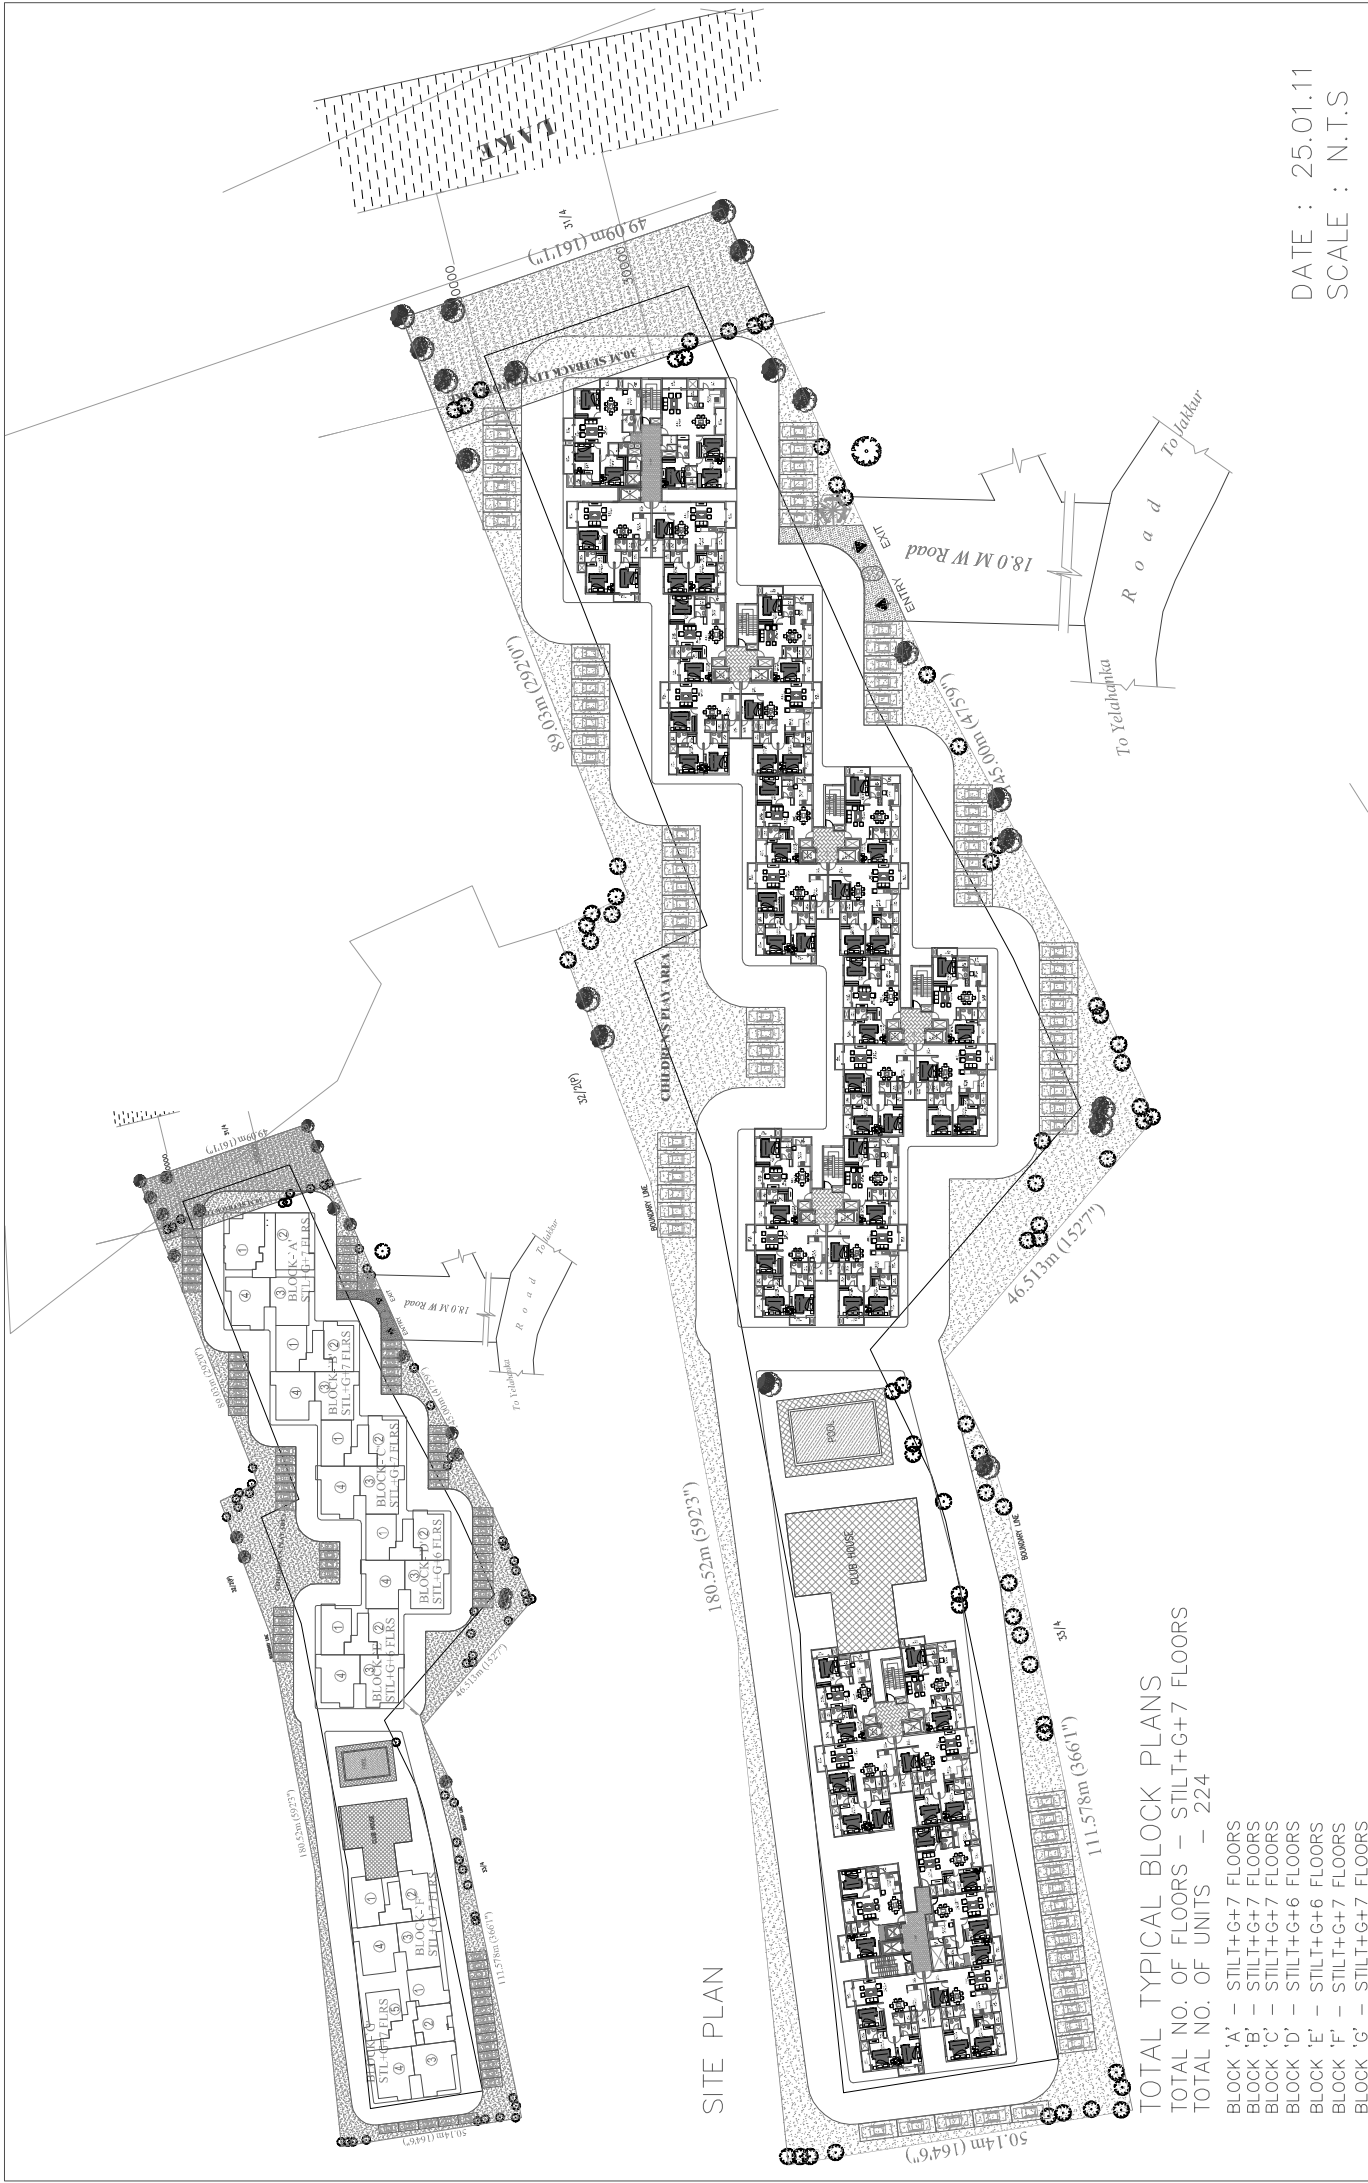

RESIDENTIAL APARTMENTS

AT SY. NO. 32/3, 32/4, 32/5&33/3 SHIVANAHALLI VILLAGE,
 YELAHANKA HOBLI, BANGALORE (NORTH) TALUK,



CLIENT:



ARCHITECTS:

