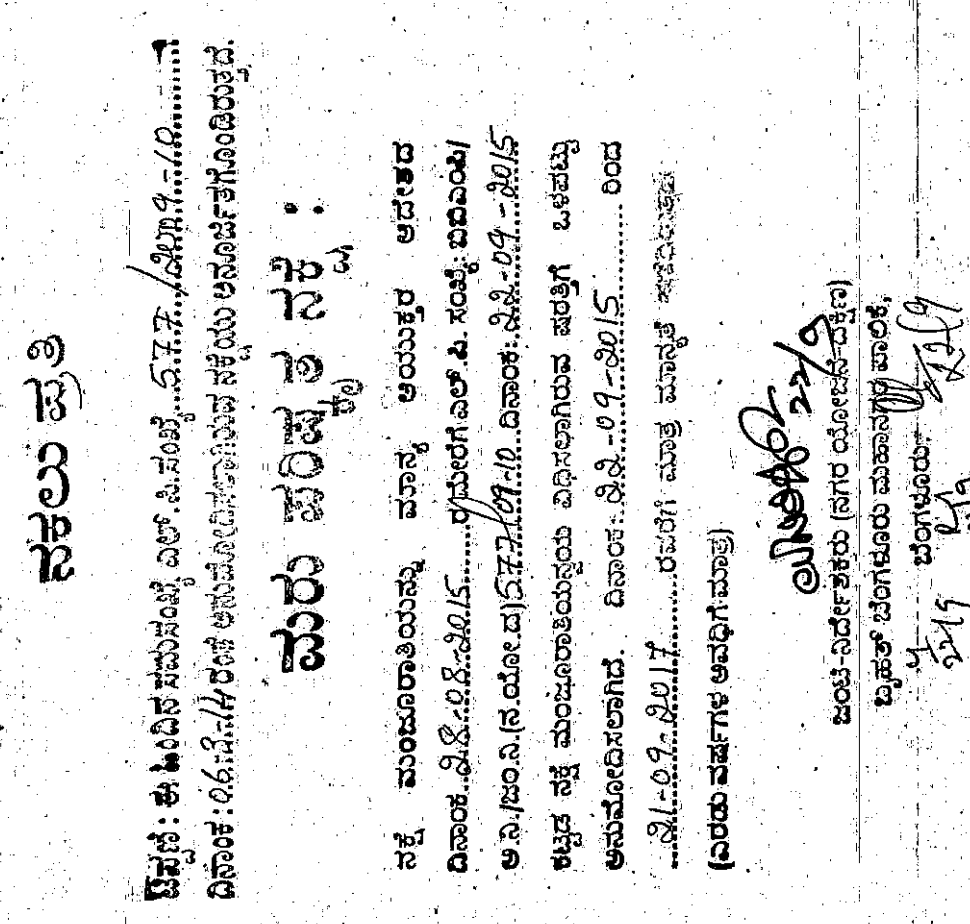
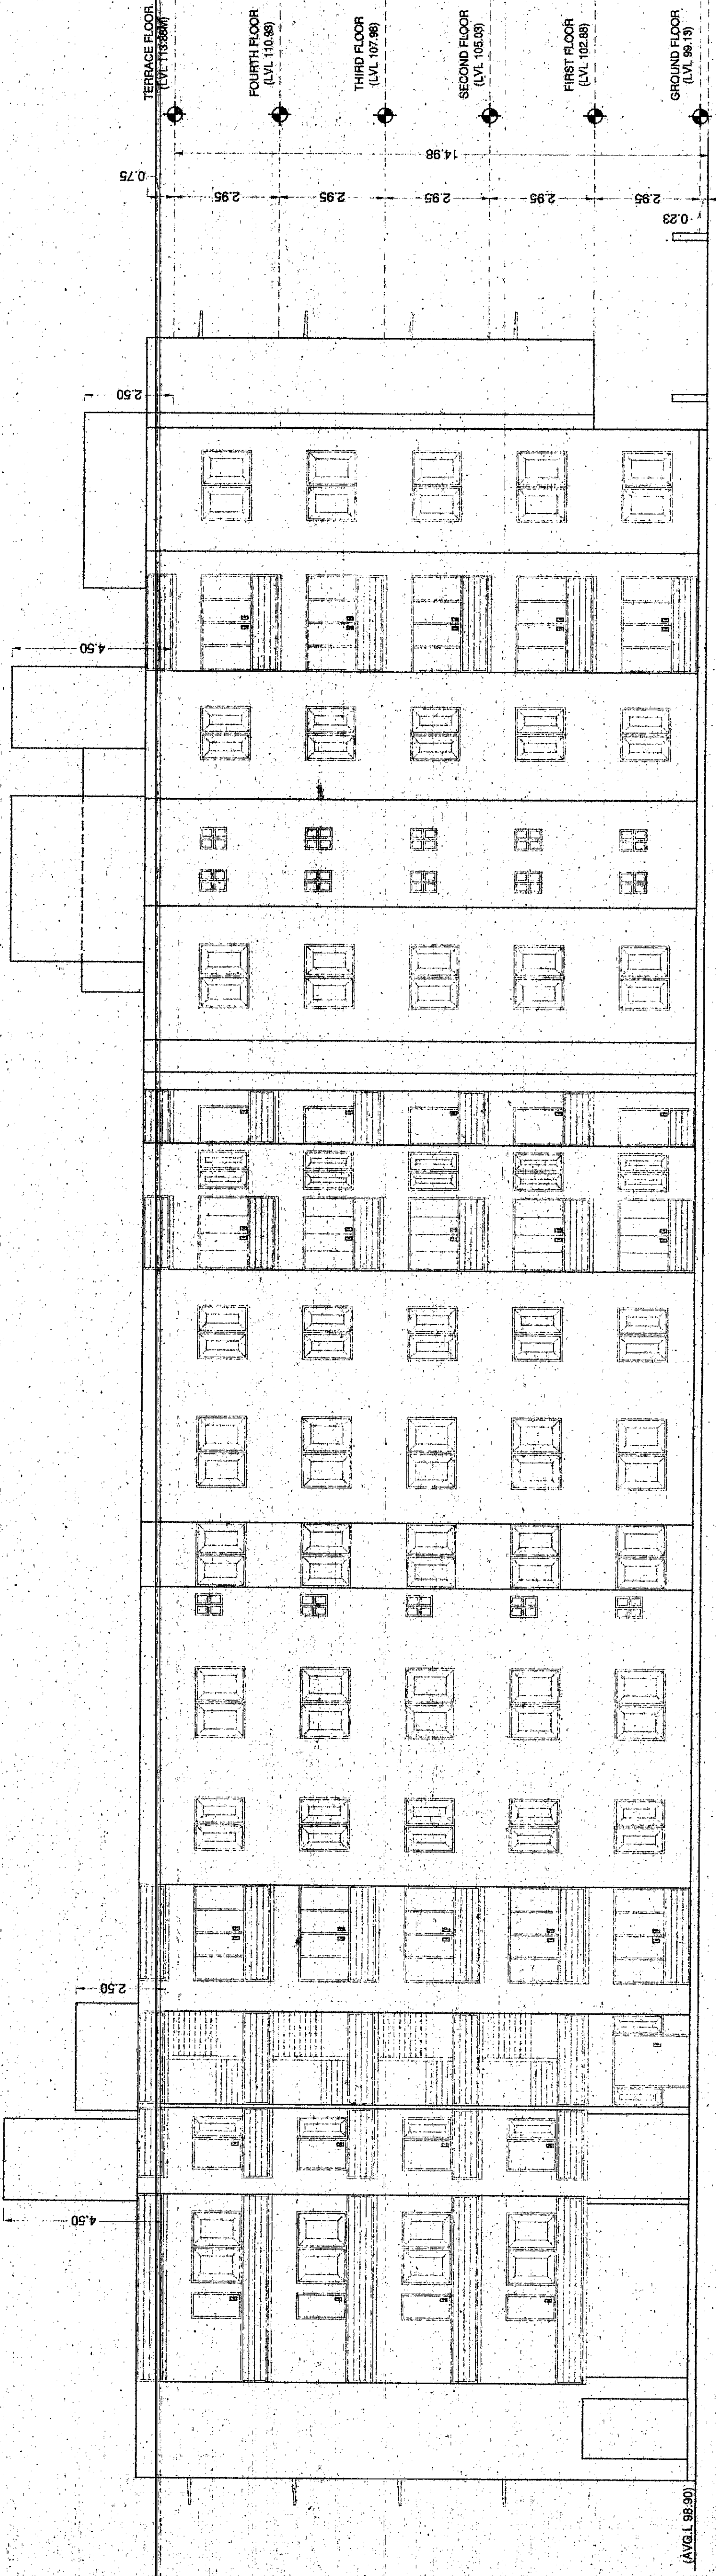
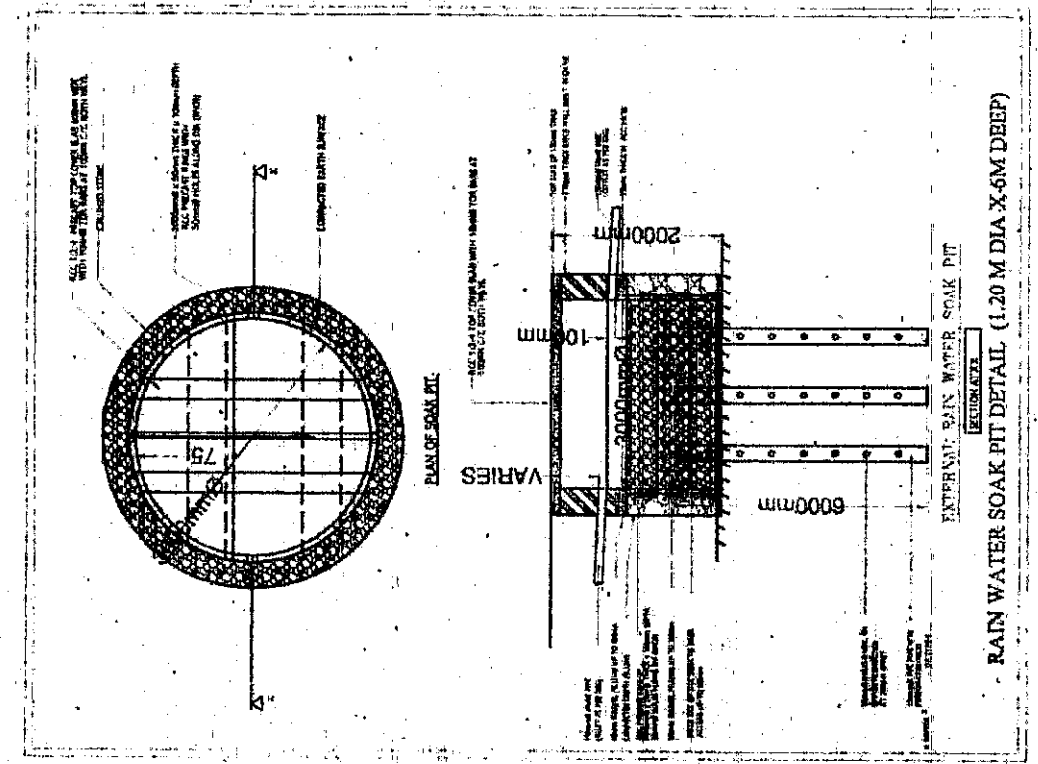
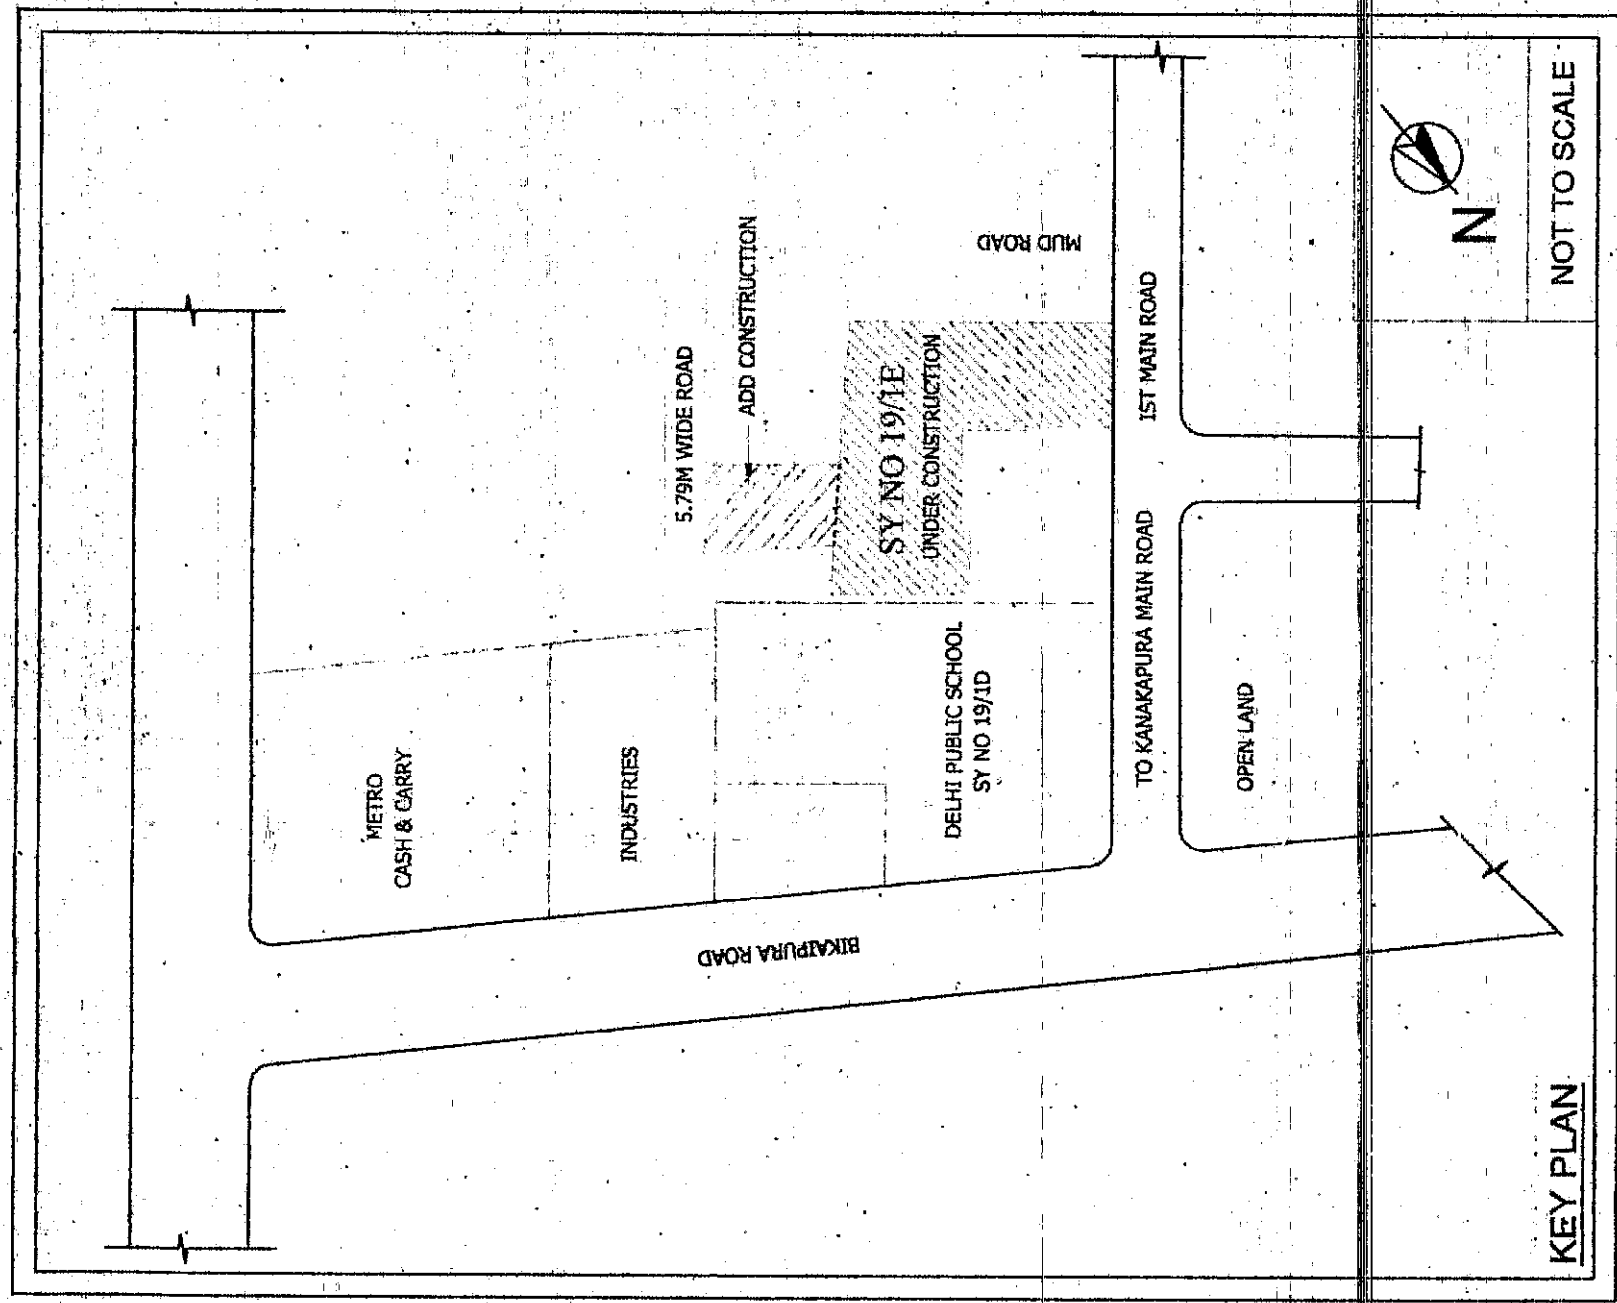
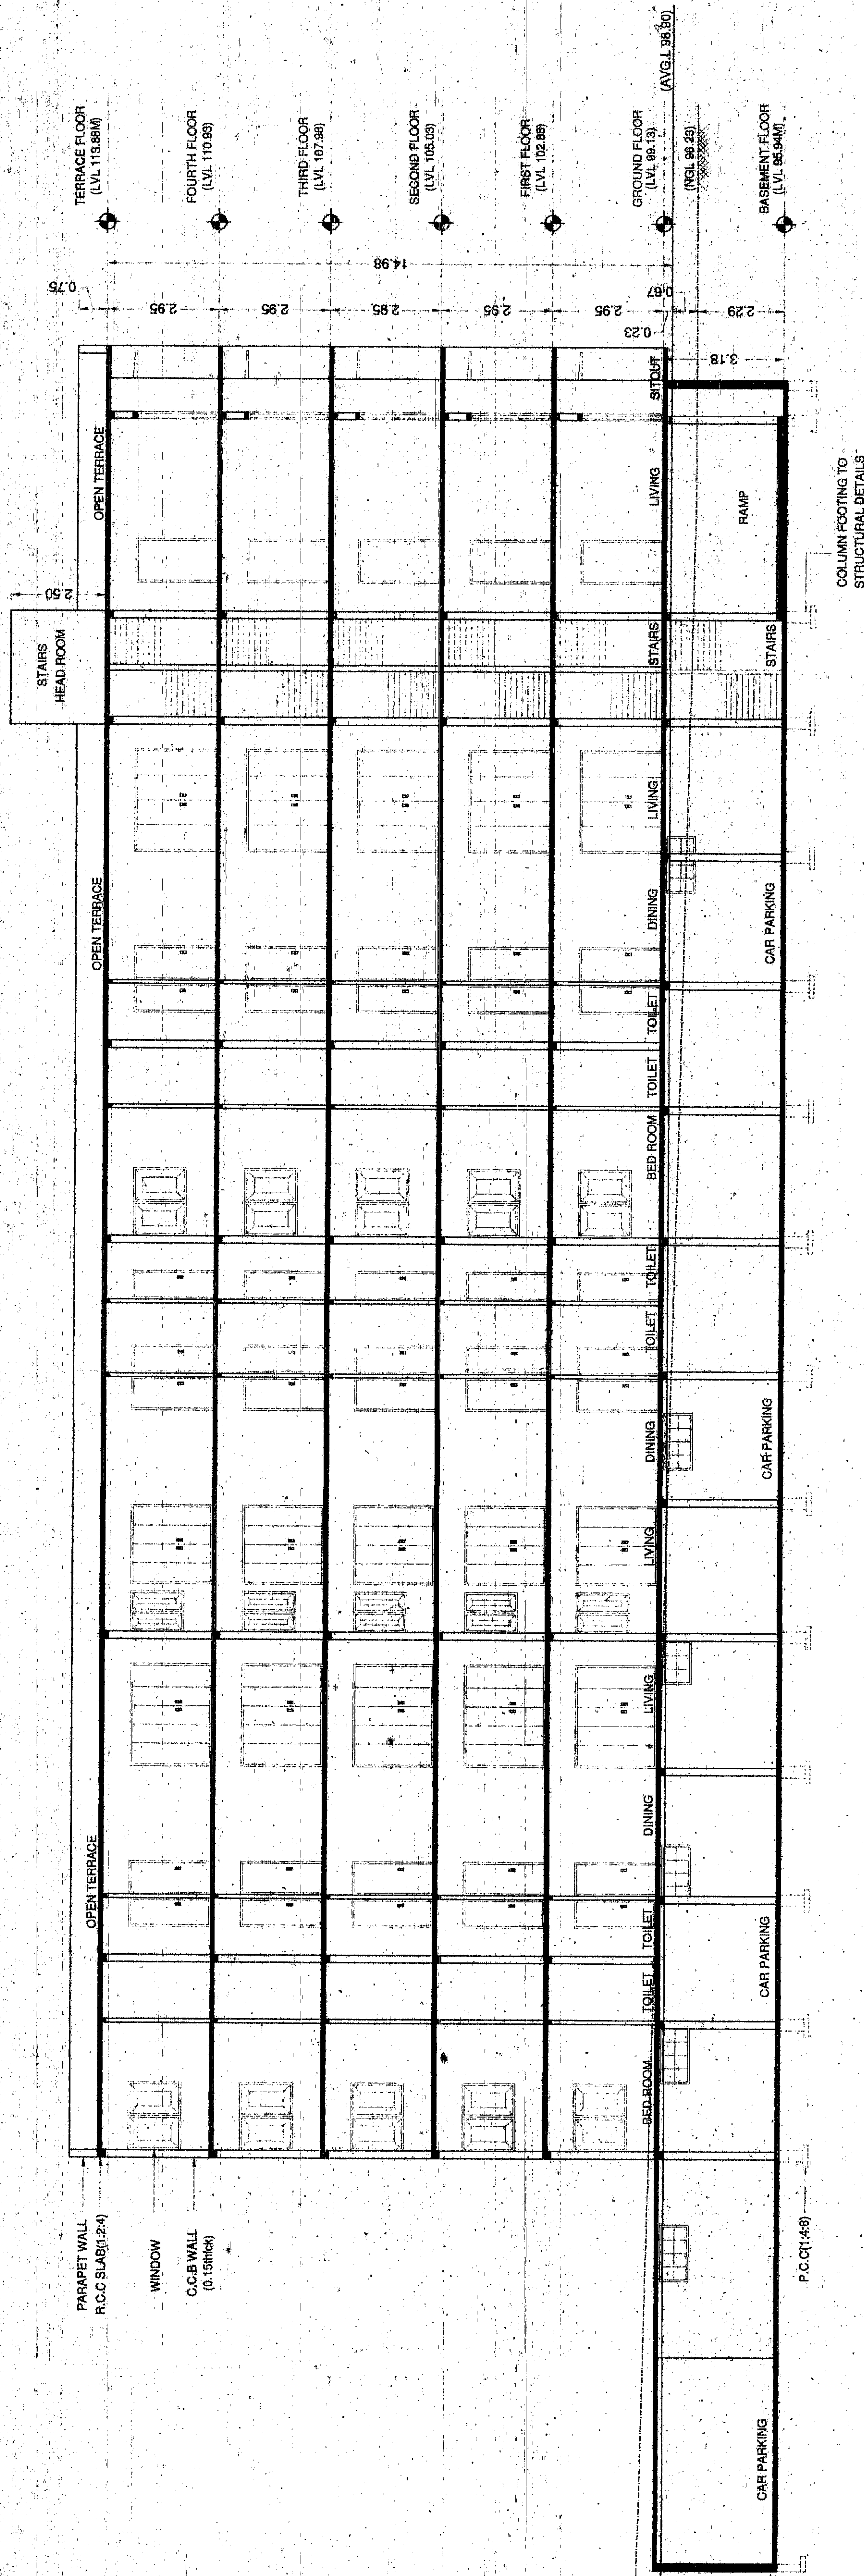


[illegible]

TOTAL SITE AREA = 9981.62SMT					
RAIR = 870.11 = 174.17%					
COVERED = 187.62 = 1.88% - 50%					
UNCOVERED = 981.52 = 98.12% - 50%					
HEIGHT OF THE BUILDING = 1.50M					
PERMISSIBLE HEIGHT OF THE BUILDING = 1.50M					
ACHIEVED HEIGHT OF THE BUILDING = 1.50M					
NO. OF CAR PARKINGS =					
TOTAL NO. OF UNITS TRAFFIC =					
FLAT NO. OF UNITS TRAFFIC = 177 CARS					
285SMT TRAFFIC					
10% OF UNITS TRAFFIC = 18 CARS					
TOTAL = 195 CARS					
BASEMENT FLOOR CAR PARKING = 25 CARS					
GROUND FLOOR CAR PARKING = 17 CARS					
SURFACE CAR PARKING = 10 CARS					
TOTAL = 52 CARS					
REQUIRED CAR PARKING = 25 CARS					
PROVIDED CAR PARKING = 52 CARS					

[illegible]

ELEVATION

(AVG. 1.98.90)