

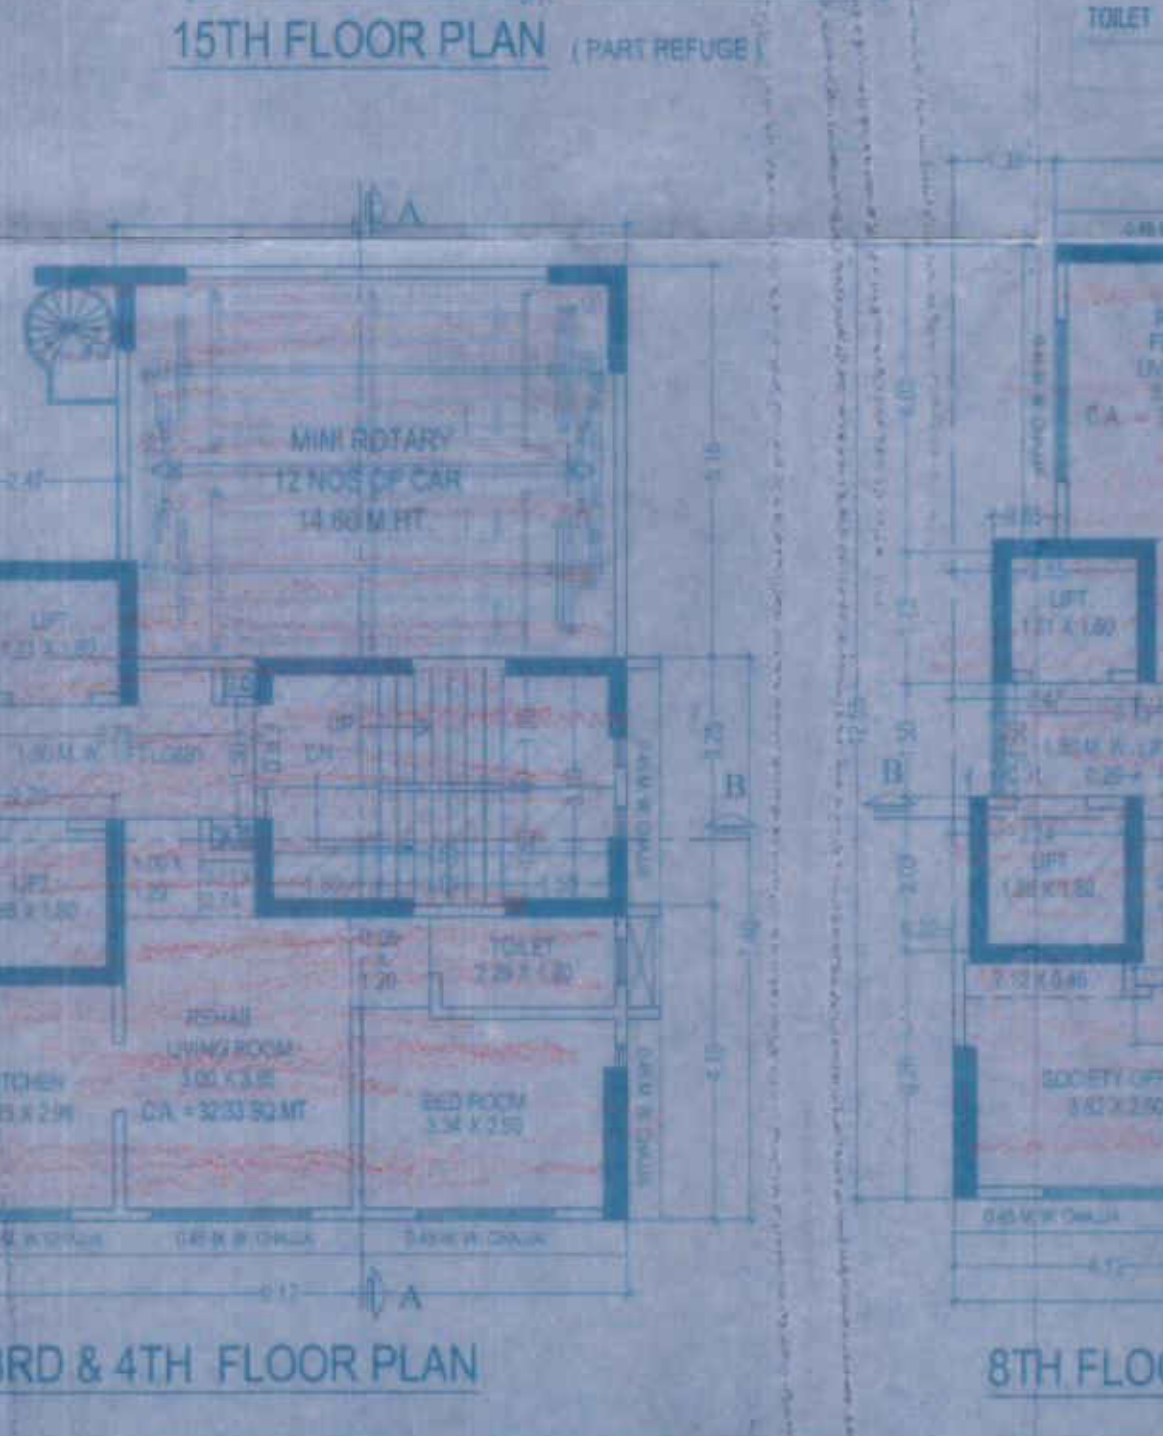
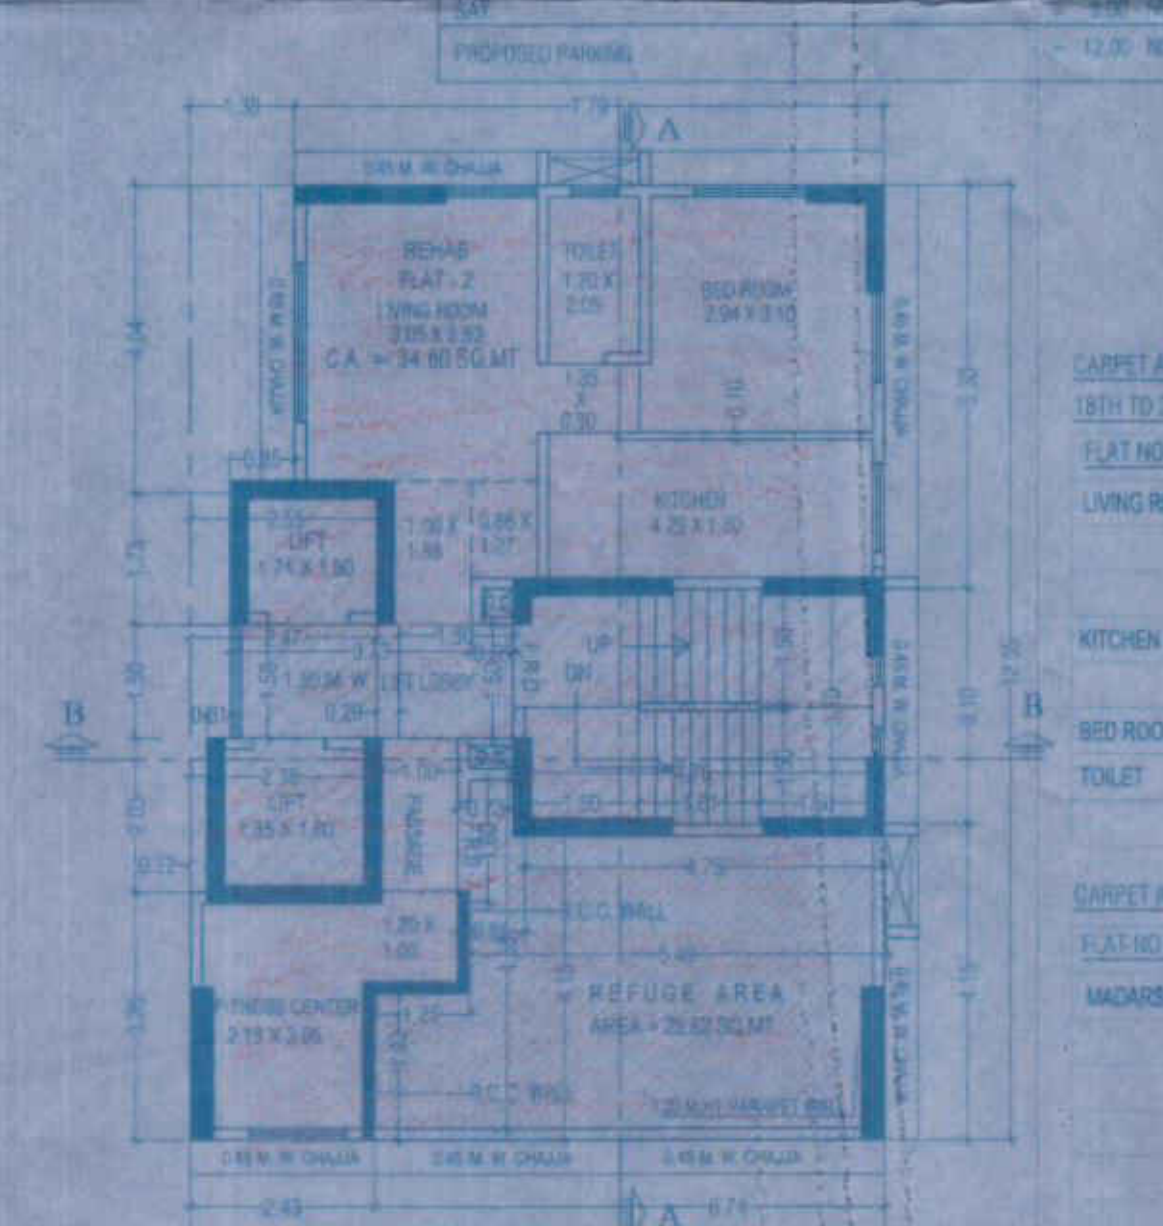
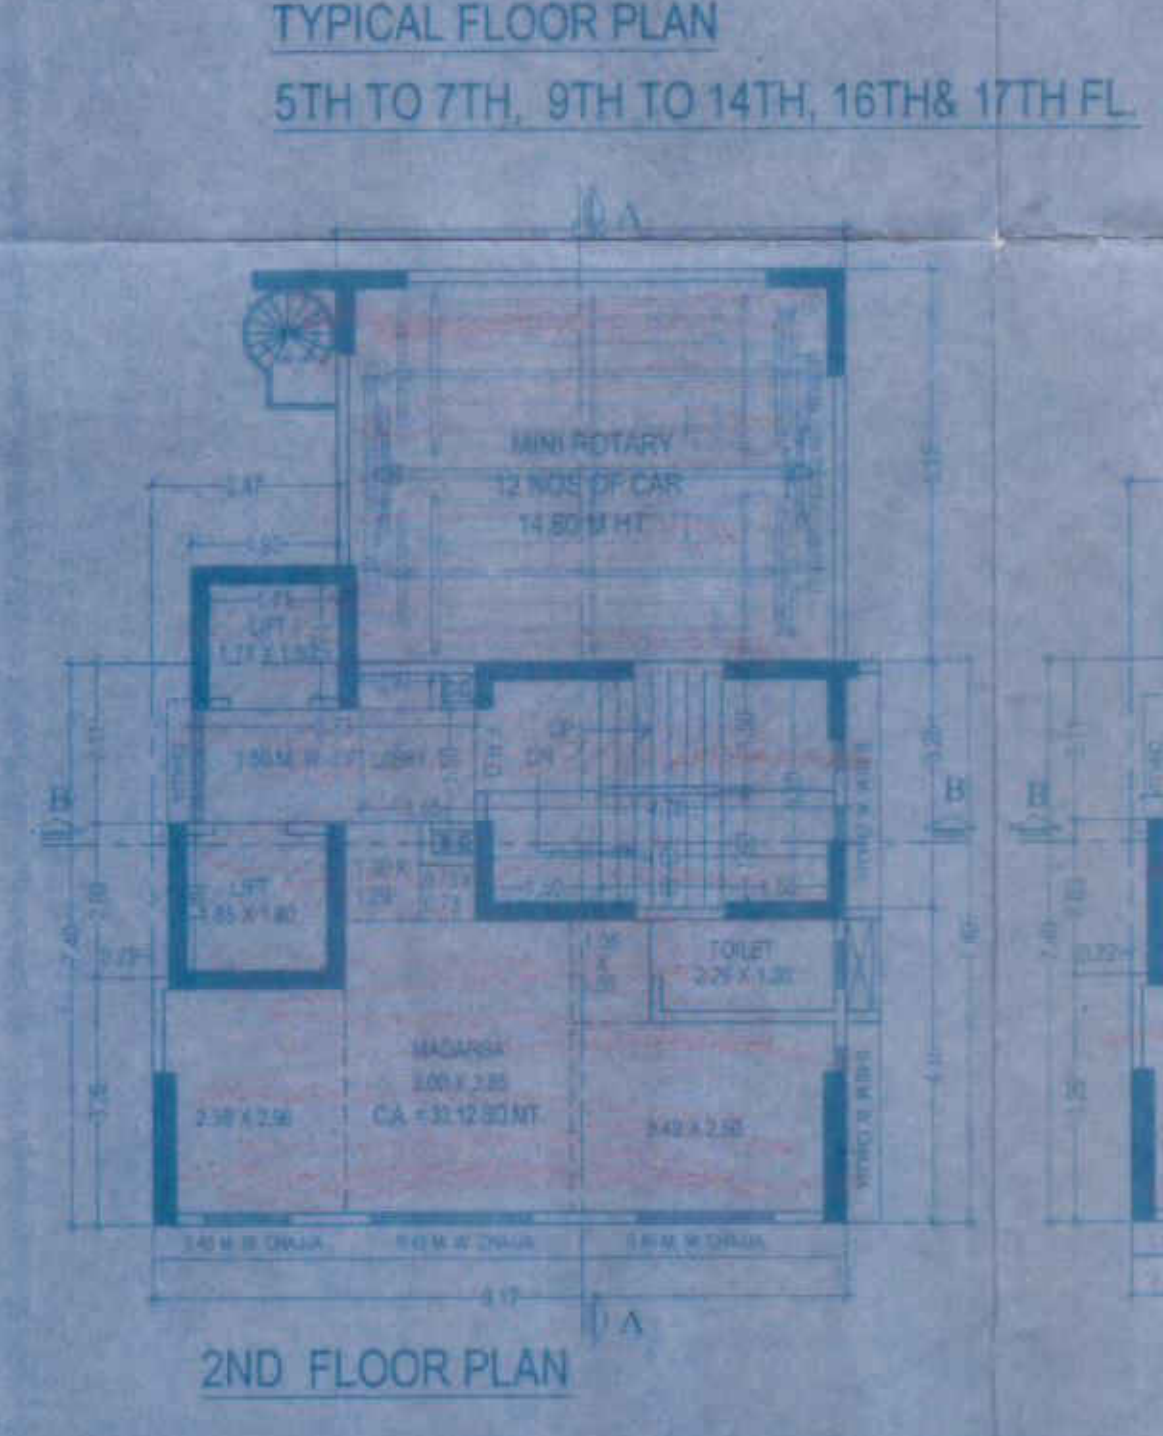
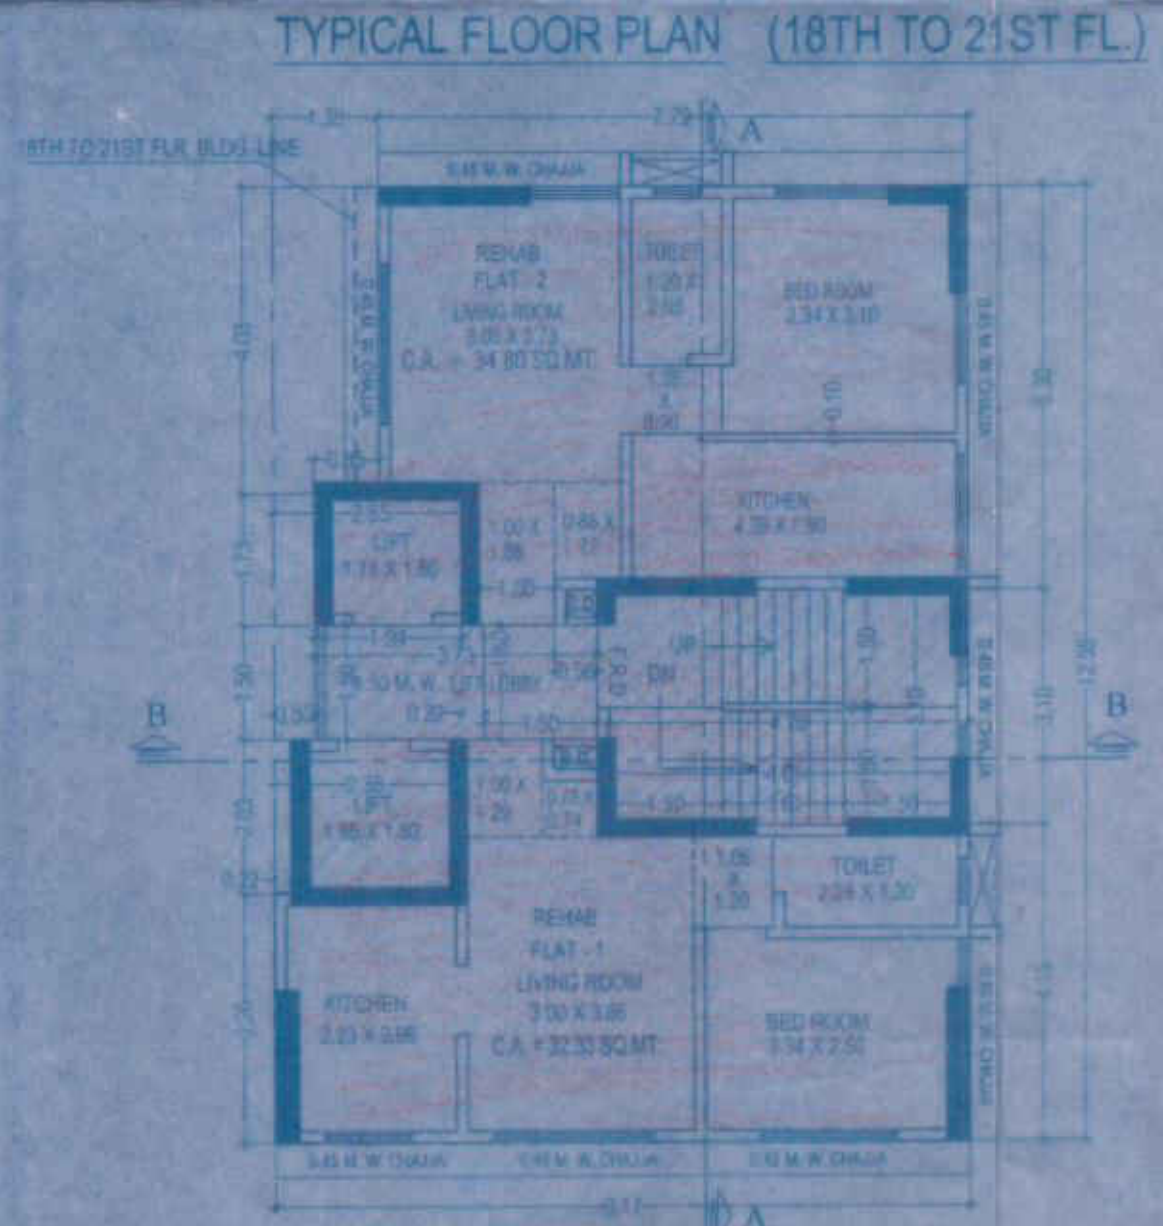
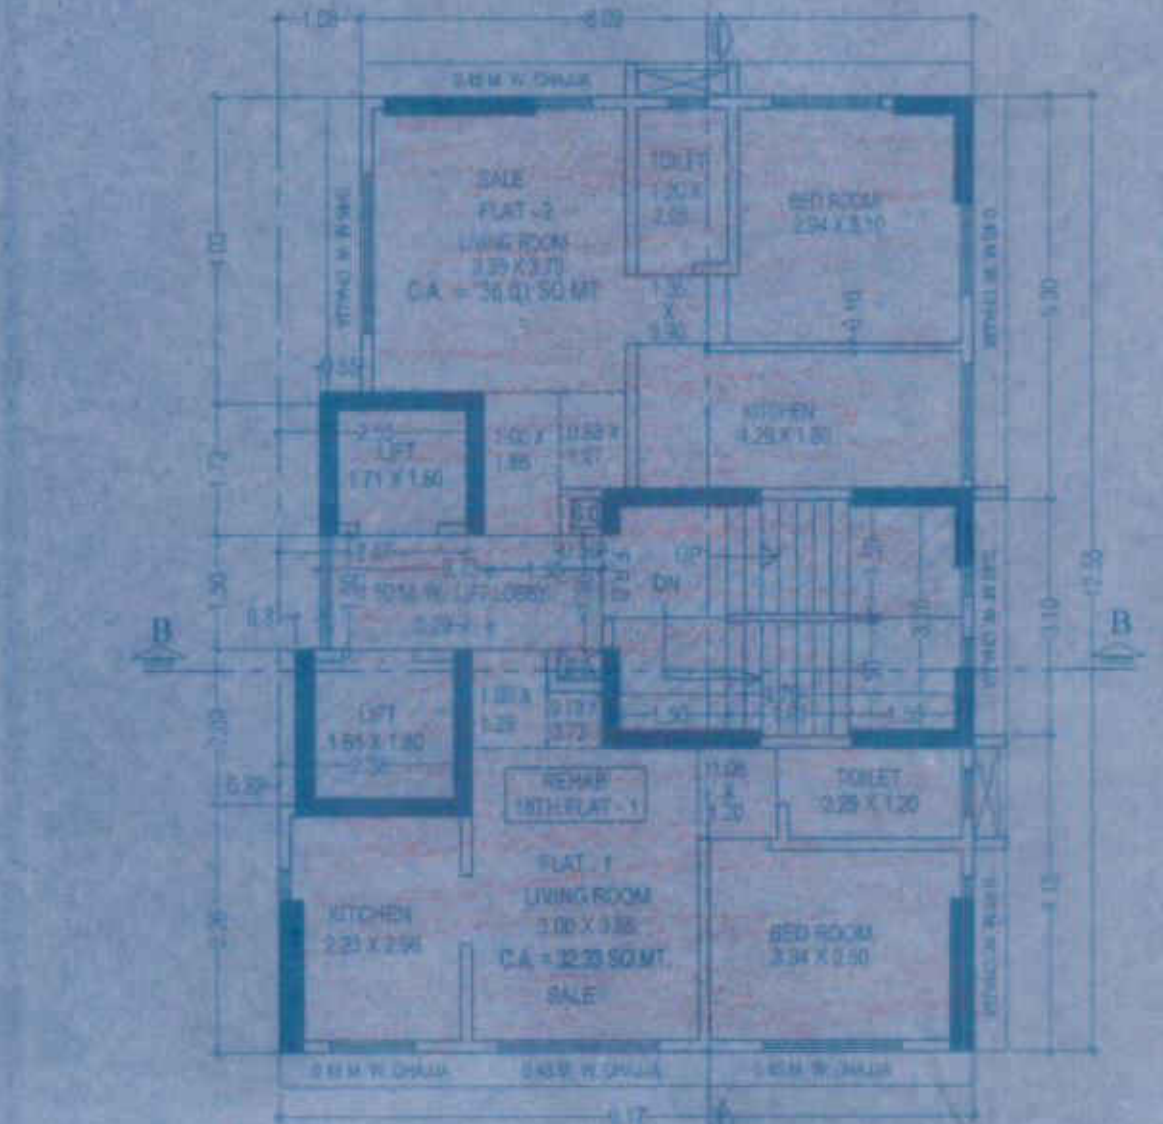


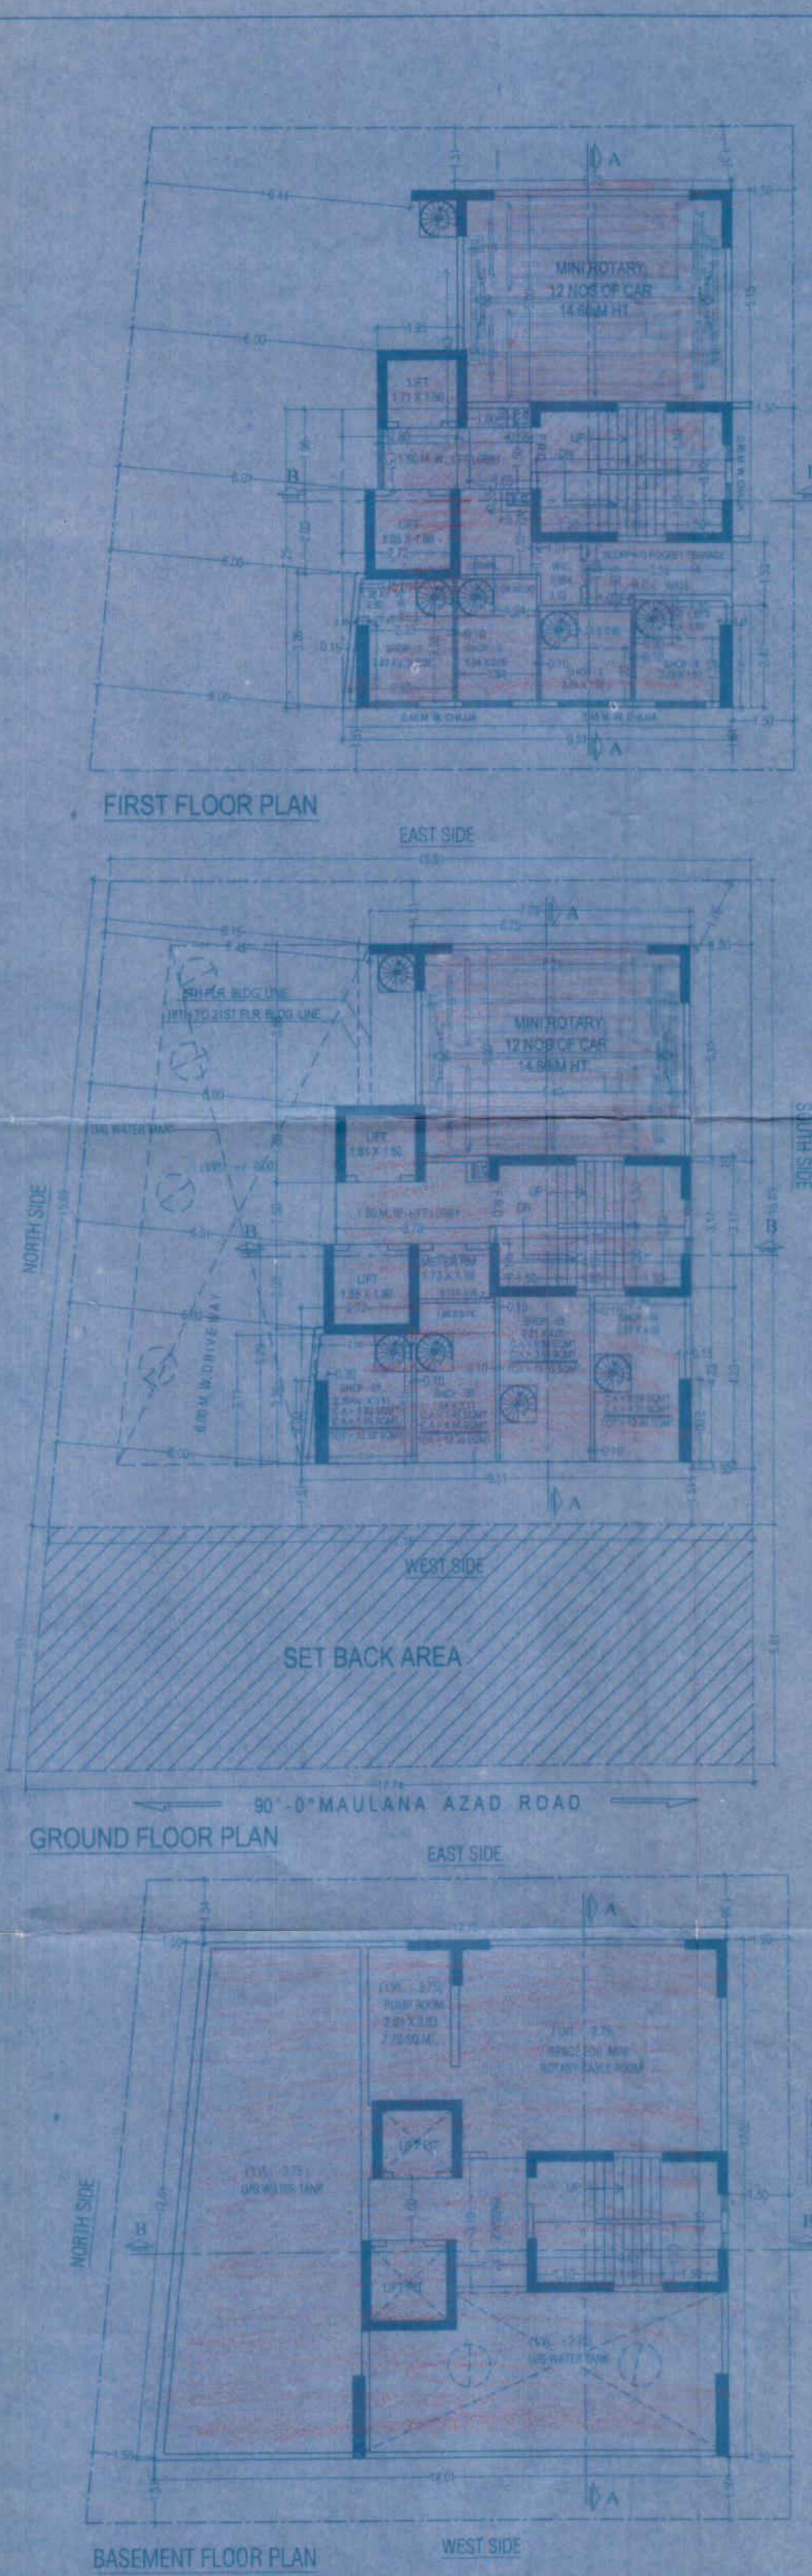

STATEMENT		CARPET AREA STATEMENT	
2ND FLOOR (MADIRGA)		3RD TO 7TH & 9TH TO 14TH & 16TH TO 17TH	
FLAT NO 2		FLAT NO 2	
1.00 X 1.06 X 1.90 = 1.98 SQ.MT		LIVING RM 1.00 X 1.26 X 1.90 =	
1.68 X 1.12 X 1.90 = 3.13 SQ.MT		0.73 X 0.73 X 1.90 =	
3.30 X 0.73 X 1.90 = 12.36 SQ.MT		0.30 X 3.65 X 1.90 =	
1.29 X 1.05 X 1.90 = 2.72 SQ.MT		1.05 X 1.20 X 1.90 =	
2.5 X 0.80 X 1.90 = 1.22 SQ.MT		KITCHEN 2.05 X 2.96 X 1.90 =	
2.94 X 3.10 X 1.90 = 8.31 SQ.MT		BED ROOM 2.34 X 2.50 X 1.90 =	
2.0 X 2.75 X 1.90 = 2.46 SQ.MT		TOILET 1.25 X 1.23 X 1.90 =	
TOTAL CARPET AREA = 36.91 SQ.MT.		TOTAL CARPET AREA =	
STATEMENT		CARPET AREA STATEMENT	
2ND FLOOR (MADIRGA)		3RD TO 7TH & 9TH TO 14TH & 16TH TO 17TH	
FLAT NO 2		FLAT NO 2	
1.00 X 1.26 X 1.90 = 1.26 SQ.MT.		LIVING RM 1.00 X 1.85 X 1.90 =	
1.72 X 0.73 X 1.90 = 0.63 SQ.MT.		0.61 X 1.27 X 1.90 =	
1.00 X 3.65 X 1.90 = 11.65 SQ.MT.		0.35 X 0.73 X 1.90 =	
1.29 X 2.69 X 1.90 = 6.65 SQ.MT.		KITCHEN 4.25 X 1.80 X 1.90 =	
1.9 X 1.25 X 1.90 = 1.42 SQ.MT.		1.05 X 0.90 X 1.90 =	
1.49 X 2.30 X 1.90 = 1.72 SQ.MT.		BED ROOM 2.54 X 3.10 X 1.90 =	
2.9 X 1.20 X 1.90 = 2.67 SQ.MT.		TOILET 1.20 X 2.05 X 1.90 =	
TOTAL CARPET AREA = 33.11 SQ.MT.		TOTAL CARPET AREA =	

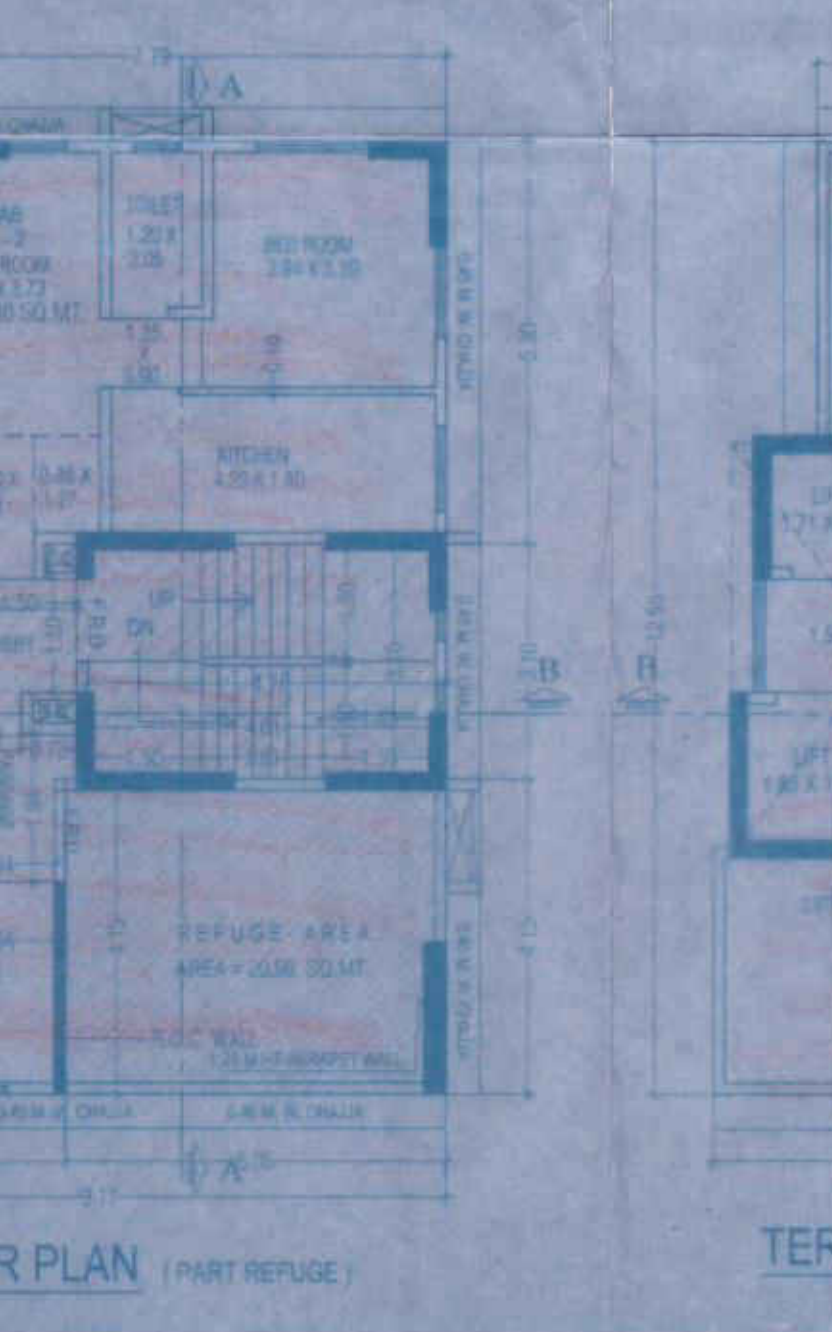

Amended
Subject to Condition Mentioned
No. EEBR 6999/EA dt. 10/6/11
Bharat
31/6/11
31/6/11
SEBPR-II
Mumbai Corporation of Greater Mumbai II
e.k.

GROUND FLOOR PLAN