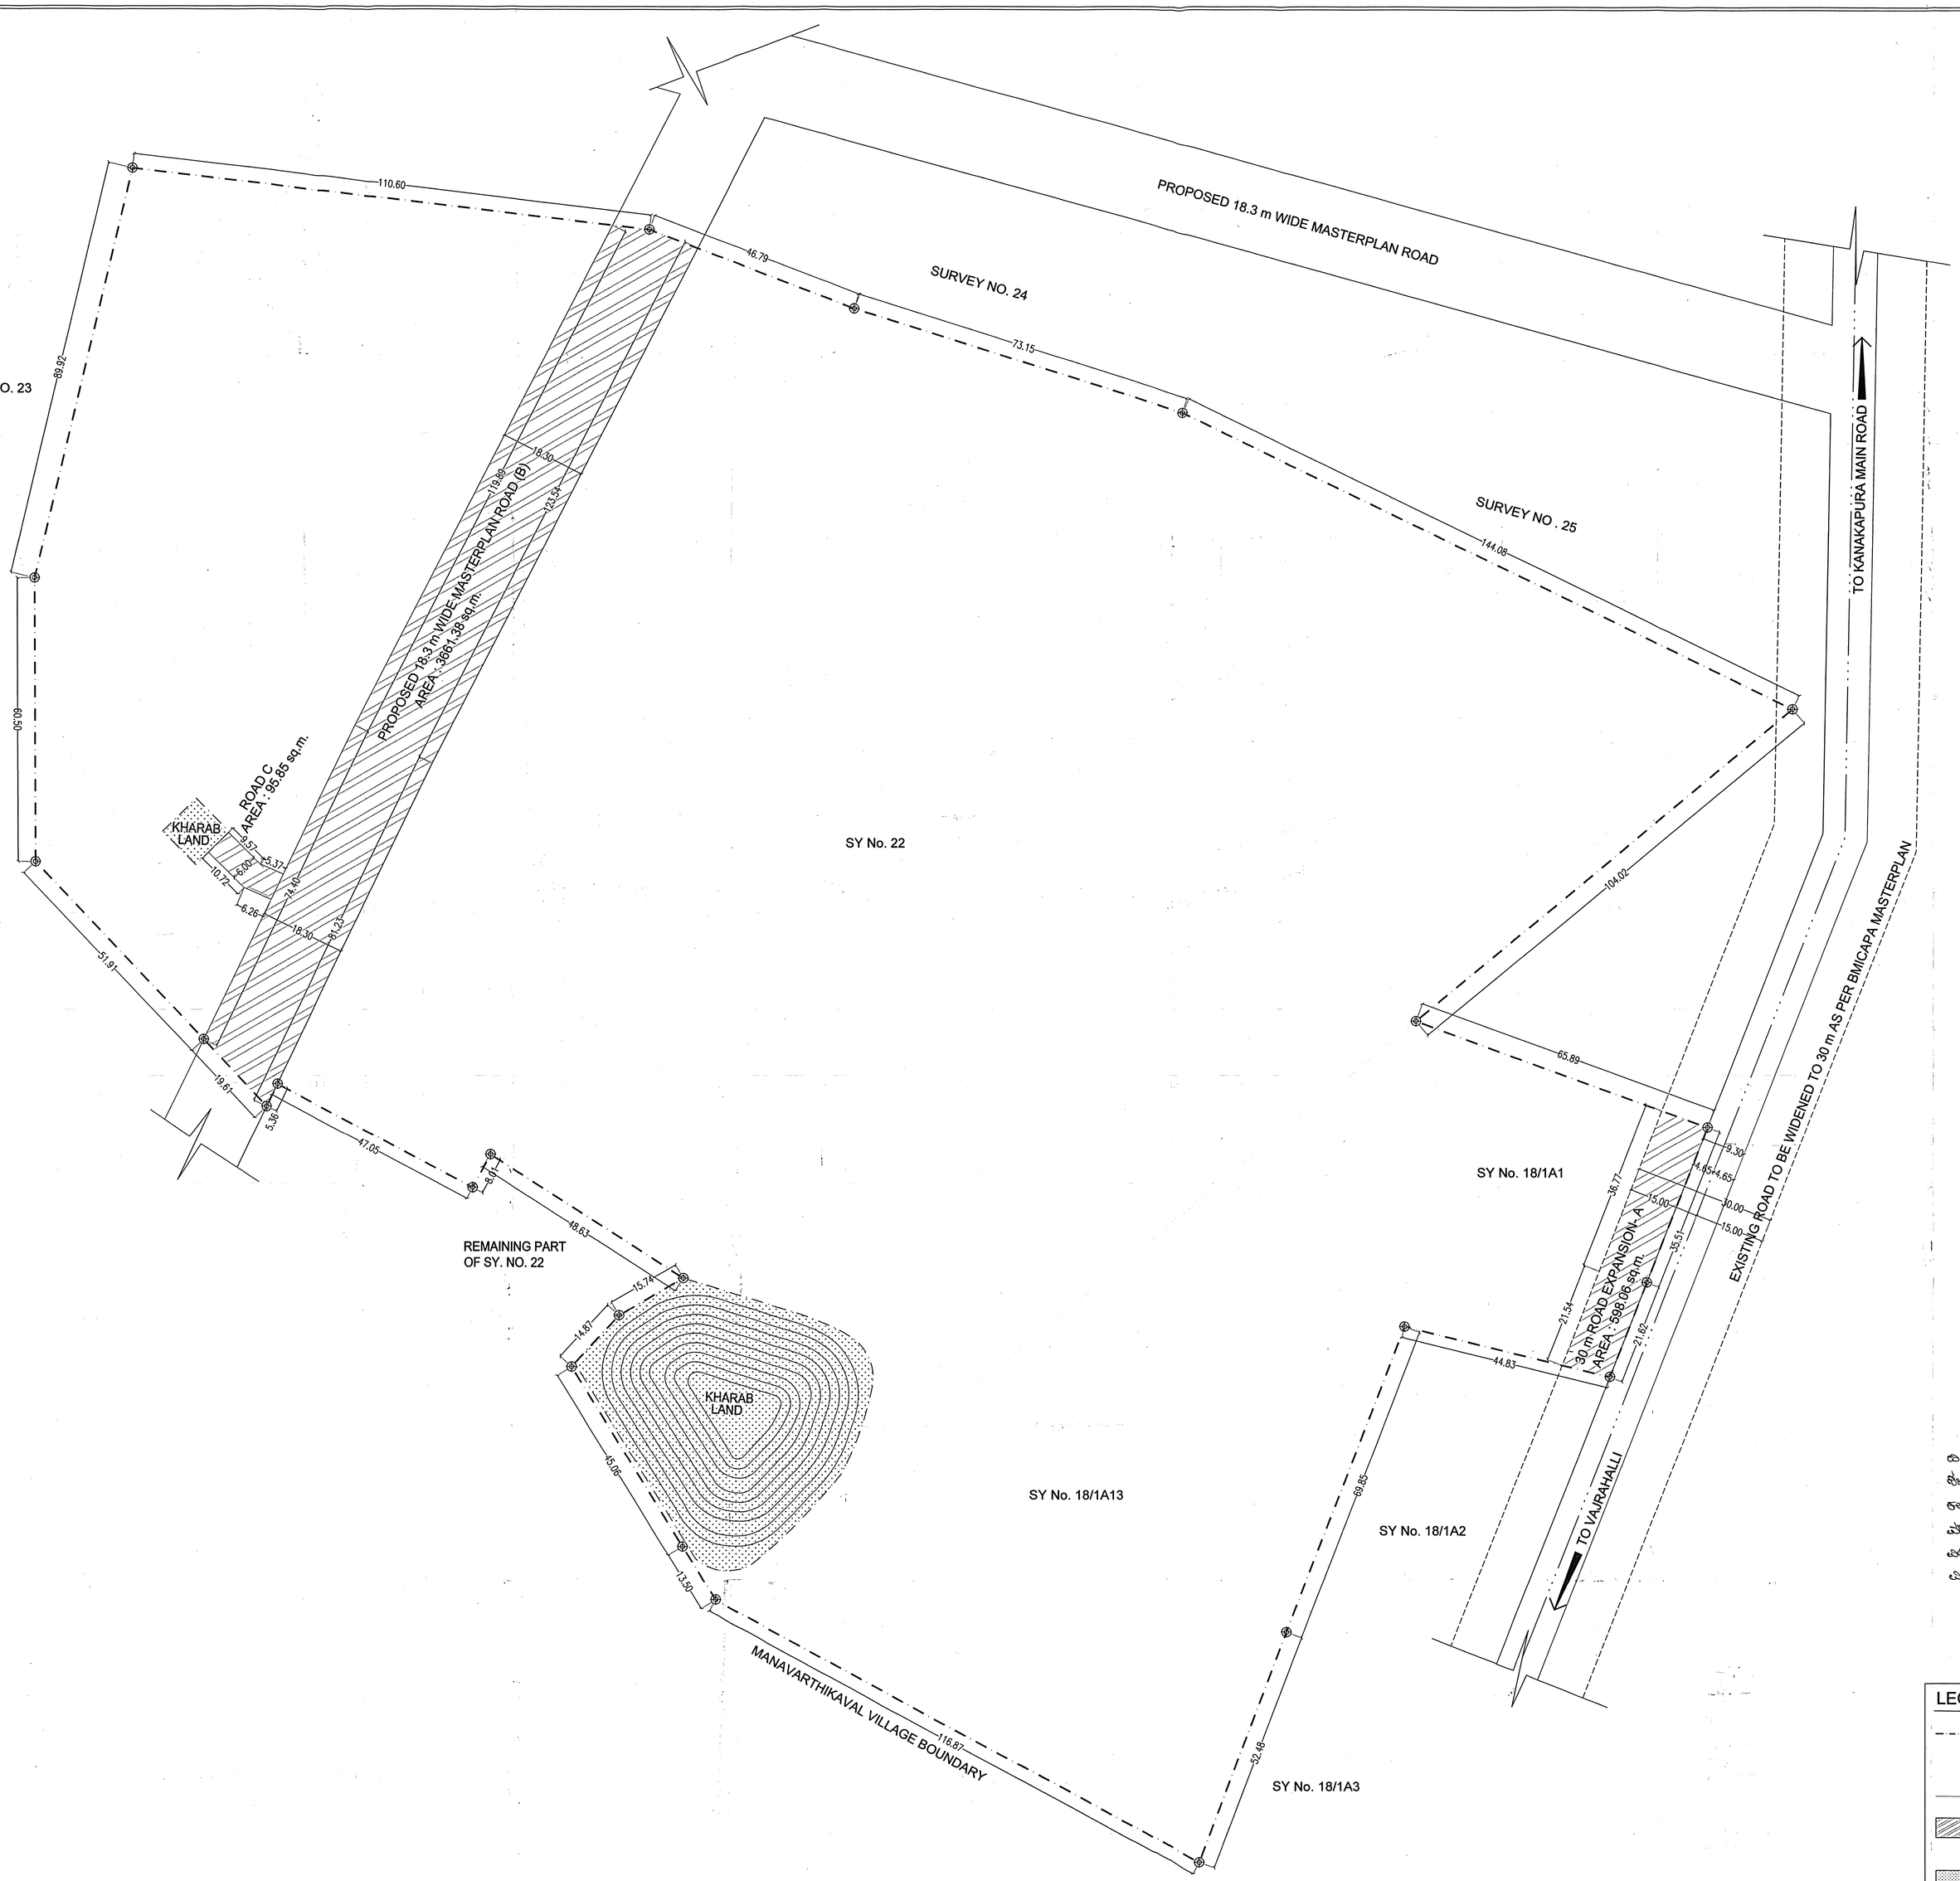

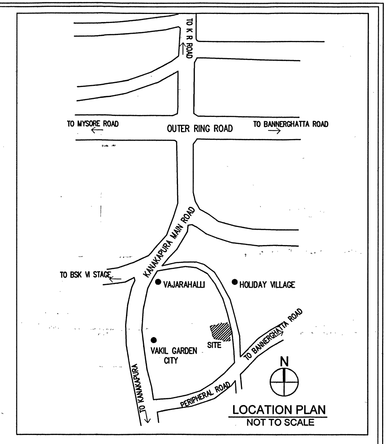

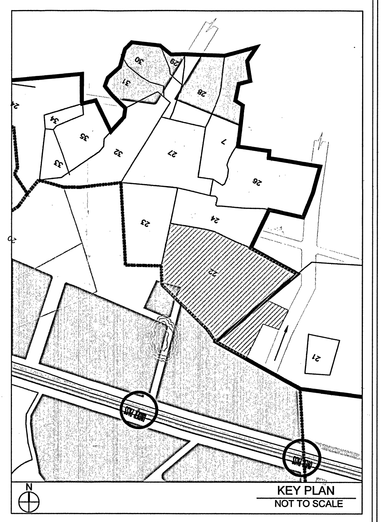

TOTAL LAND AREA	77281.28 sq.m. (19 Acres 4 Guntas)
KHARAB LAND	2616.46 sq.m. (26 Guntas)
NET LAND AREA	74664.45 sq.m. (18 Acres 18 Guntas)

RESIDENTIAL PLOT AREA	74,664.45 sq.m.
PROPOSED 30 m ROAD WIDENING - A	598.06 sq.m.
BMICAPA PROPOSED ROAD B	3,661.38 sq.m.
ROAD - C (TO KHARAB)	95.85 sq.m.
TOTAL ROAD AREA	4355.29 sq.m.

LAND USE ANALYSIS

S.NO.	LAND USE	AREA (sq.m.)	Percentage
1	RESIDENTIAL	70309.16	94.17
2	ROADS	4355.29	5.83
	TOTAL	74,664.45	100

NOTE :
ALL DIMENSIONS ARE IN METERS UNLESS SPECIFIED OTHERWISE

OWNER'S SIGNATURE :
GODREJ HOME CONSTRUCTIONS PVT. LTD.
(AUTHORIZED SIGNATORY)

PLANNER / ENGINEER SIGNATURE
LAKSHMAN.S
BCC/BL/3.6/E-3682/2012-13

PROJECT CONSULTANTS :
RSP Design Consultants (India) Pvt Ltd.
RSP HOUSE, # 30, MUSEUM ROAD, BANGALORE - 560001 TEL: 25596868 FAX : 25596818

AUTHORITIES SIGNATURE:

ಪ್ರ:ಗಿಲಂ/ಬಿಬಿಎಂಪಿ/ಅಪ್ರ/ಕ್ರಸಂ 1510/15-16 ದಿನಾಂಕ: 13 OCT 2015 ರಲ್ಲಿ ಅನುಮತಿಸಿದ ಬಡಾವಣೆ ವಿನ್ಯಾಸಕ್ಕೆ ಅನುಗುಣವಾಗಿ ಮಾರಾಟ ಪತ್ರ ಮಾಡಿಕೊಡಲು ಸೂಚಿಸಿದೆ.

ಸಹಾಯಕ ಕಾರ್ಯದರ್ಶಿ
ಬೆಂಗಳೂರು-ದಕ್ಷಿಣ ಜಂಟಿನಿಯಂತ್ರಣ ಪ್ರಾಧಿಕಾರ
ಮತ್ತು ಸ್ಥಳೀಯ ಯೋಜನಾ ಪ್ರಾಧಿಕಾರ
ಕ್ಷೇ: ಬೆಂಗಳೂರು

LEGEND
- PLOT BOUNDARY
- SY. NO. BOUNDARY
- ROADS
- AREA FOR ROAD WIDENING / PROPOSED ROAD
- KHARAB LAND

PROJECT TITLE :
PROPOSED SINGLE SITE RESIDENTIAL LAYOUT IN AN EXTENT OF 7.46 HECTARES (18 ACRES - 18 GUNTAS) AT SY NO.18/1A1, SY NO. 18/1A13 & SY NO. 22 AT MALLASANDRA VILLAGE, UTTARAHALLI HOBLI, BANGLAORE SOUTH.

N
SUBJECT OF DRAWING :
SINGLE SITE APPROVAL

SCALE :1 : 500	DATE : 12.01.2016
JOB NO :	DRAWING NO : SD-S-001

1:1