


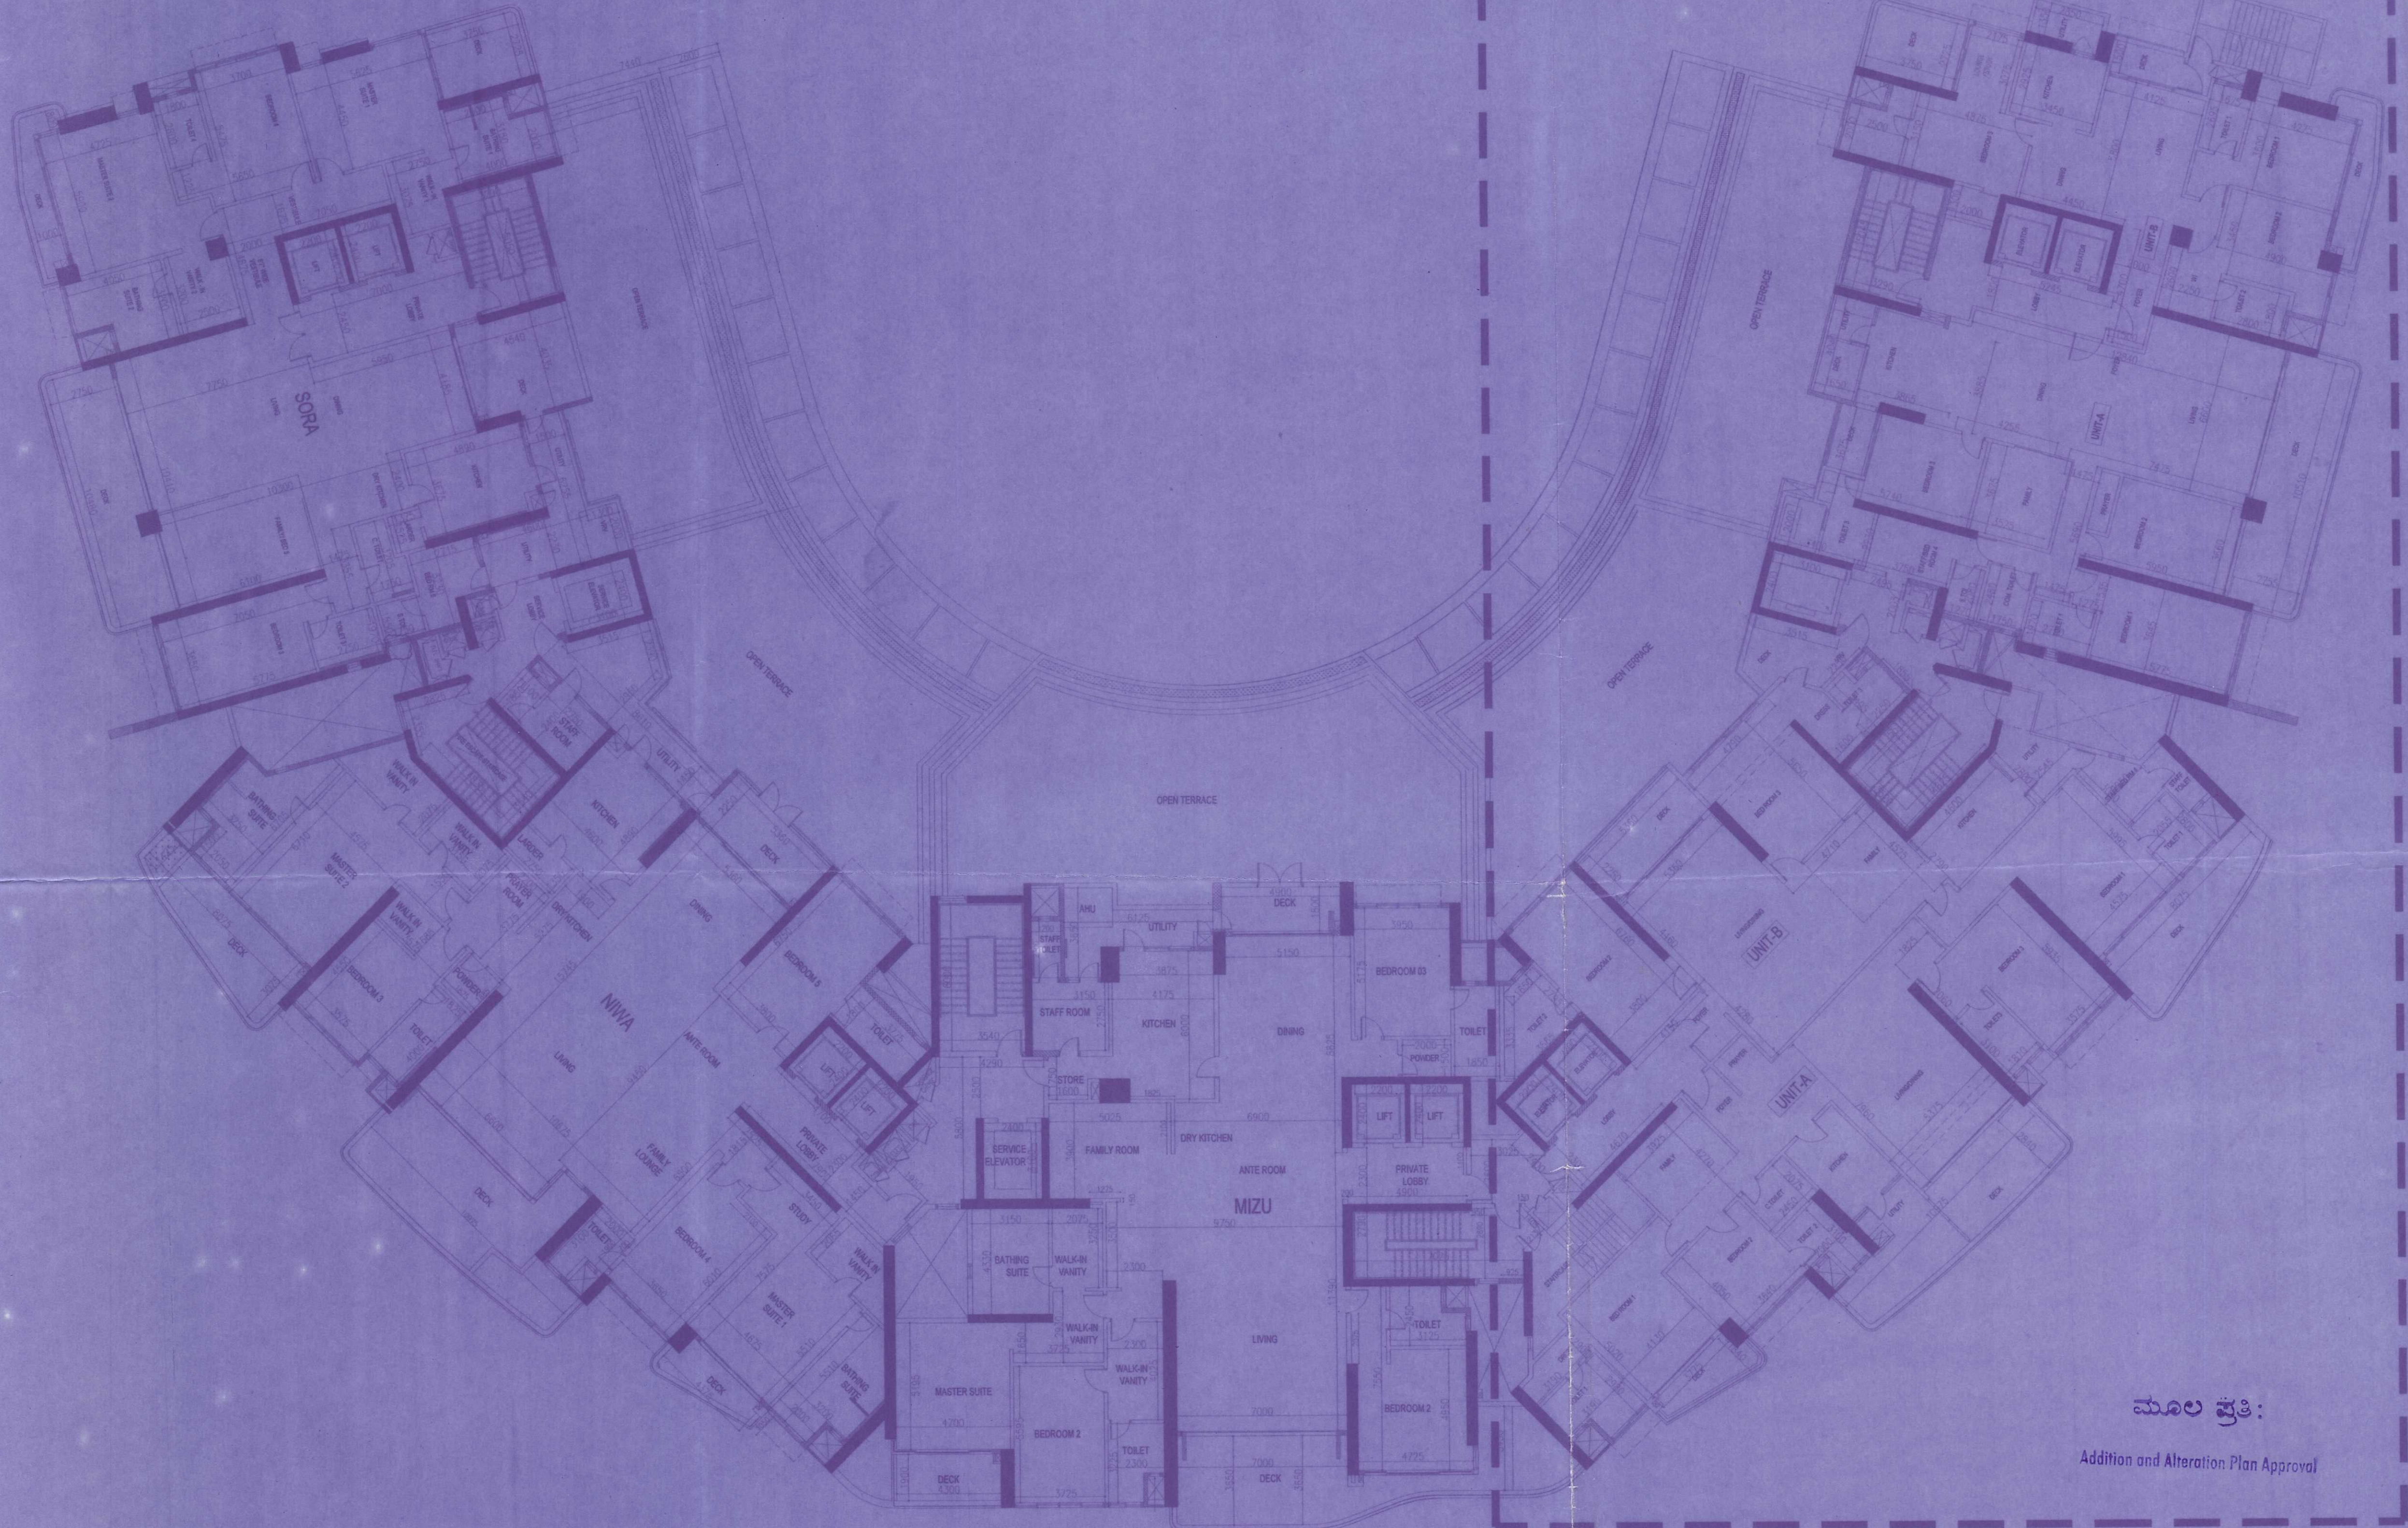

FIRST FLOOR PLAN
 Approved - (5 Units / Floor = 5 Units)
 Proposed - (7 Units / Floor = 7 Units)

ಮೂಲ ಪ್ರತಿ :
 Addition and Alteration Plan Approval



DRP / Add On / Alteration / 2012/12-13

Conditions:

1. Erection is restricted for Addition to the Existing Residential Apartment Building as detailed below.
 - Conversion of Big Single unit situated on western side to two units in 2nd & 2nd floor of Block-3.
