


SECTION A-A, SECTION B-B

13

Approved Subject to Condition Mentioned
in the file No. EEP/ 6083 A-1/A dt. 24/10/14
Signature
Asst. Eng. (Ex. Eng. Bldg. Proposal (CW) II
S. P. D. C. Municipal Corporation of Greater Mumbai

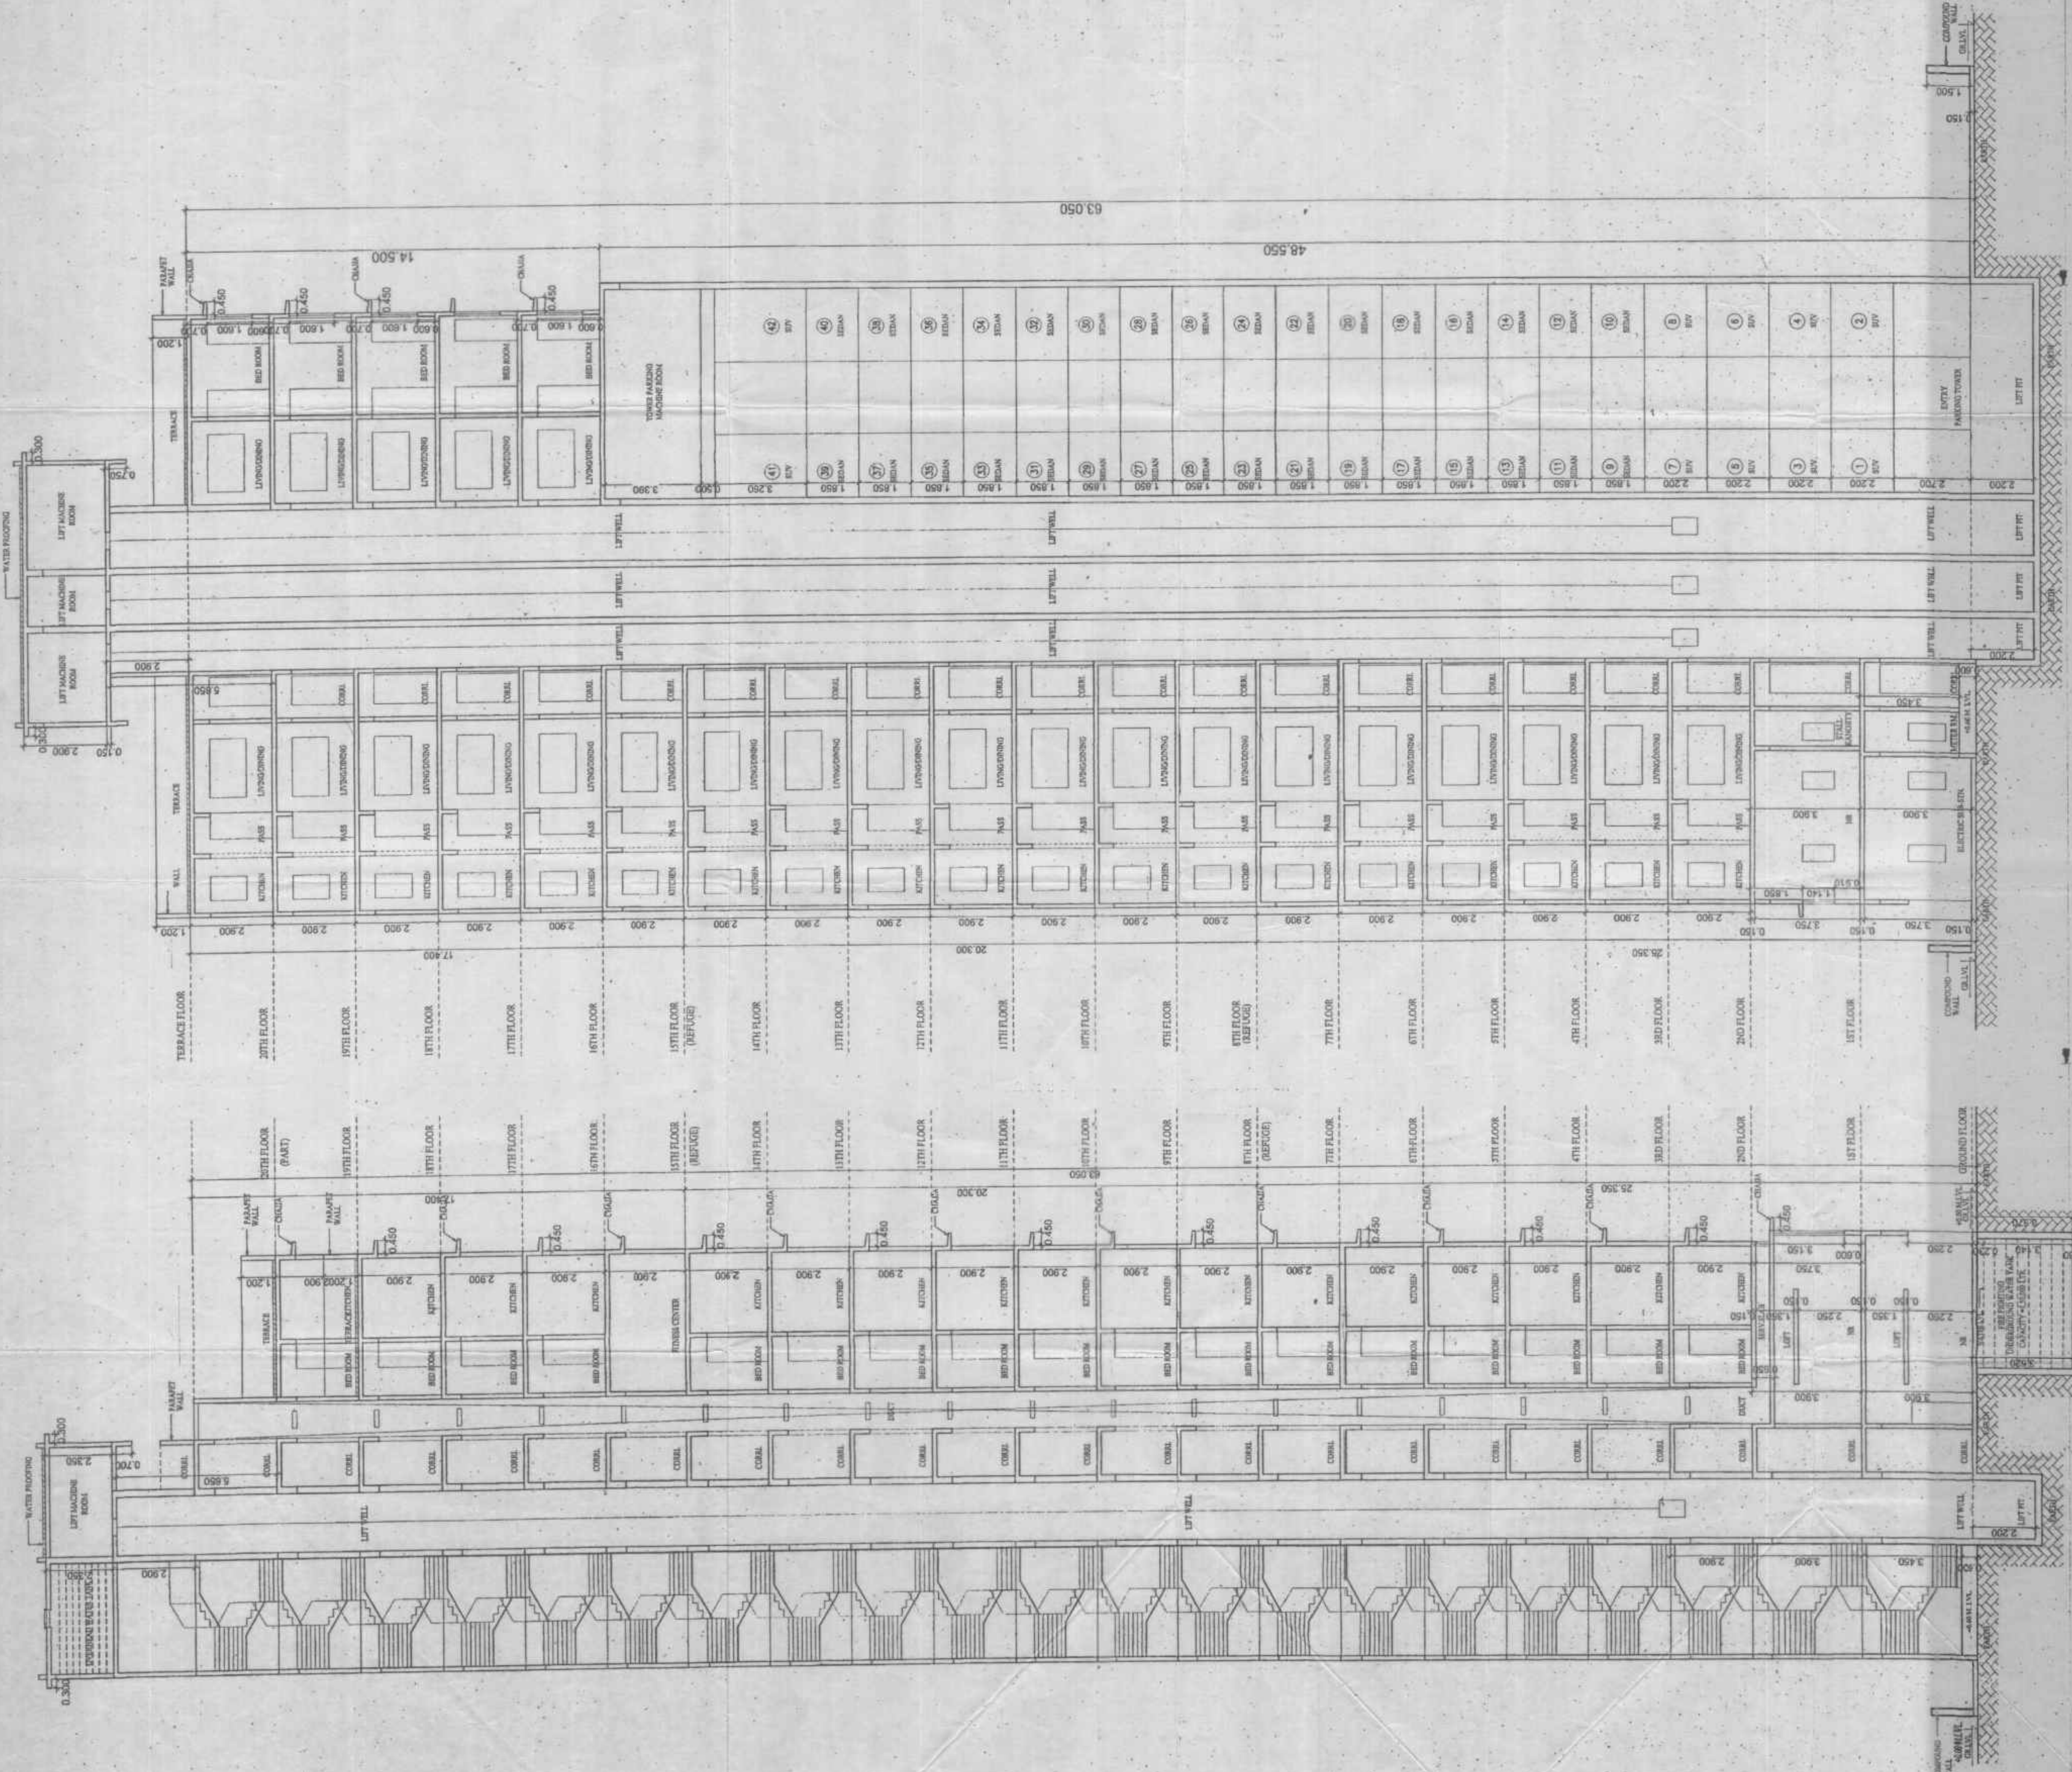

SECTION B-B
SCALE 1:100

SECTION A-A
SCALE 1:100



PROFORMA 'B'	
CONTENTS OF SHEETS	
SECTION A-A, SECTION B-B	
NAME OF GATE OF RECEIPT OF PLANS	DATE OF APPROVAL PLANS
CERTIFICATE OF AREA	
DESCRIPTION OF PROPOSAL & PROPERTY	
NAME OF DEVELOPER	
M/S. ECOSTRUK INFRA PVT. LTD.	
DATE	SIGNATURE OF DEVELOPER
13/10/14	<i>Signature</i>
SCALE	1:100
DRAWN BY	ENGINEER
CHECKED BY	ENGINEER
FILE LOCATION	

PRODUCED BY AN AUTODESK EDUCATIONAL PRODUCT